
Do not scale directly from this drawing. All discrepancies are to be brought to the attention of the Practice.

The copyright to this drawing is owned by Trevor A Clay RIBA Ltd.




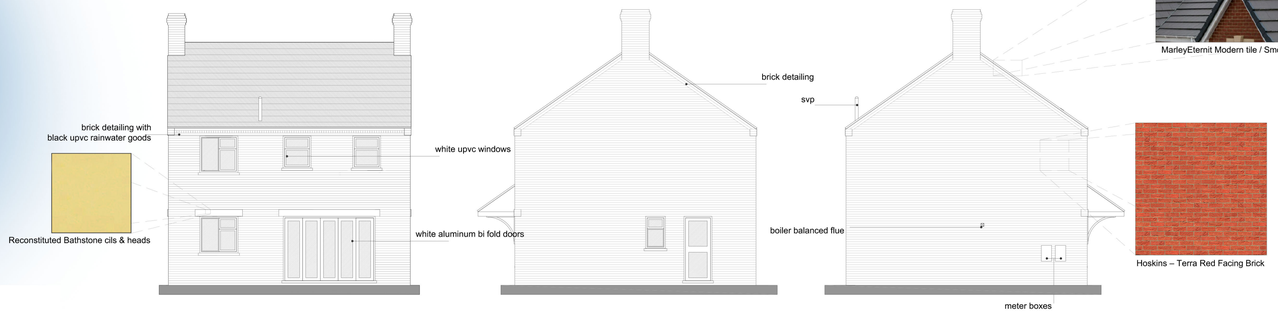



MarleyEternit Modern tile / Smooth Grey

Hoskins – Terra Red Facing Brick


PROPOSED ELEVATIONS

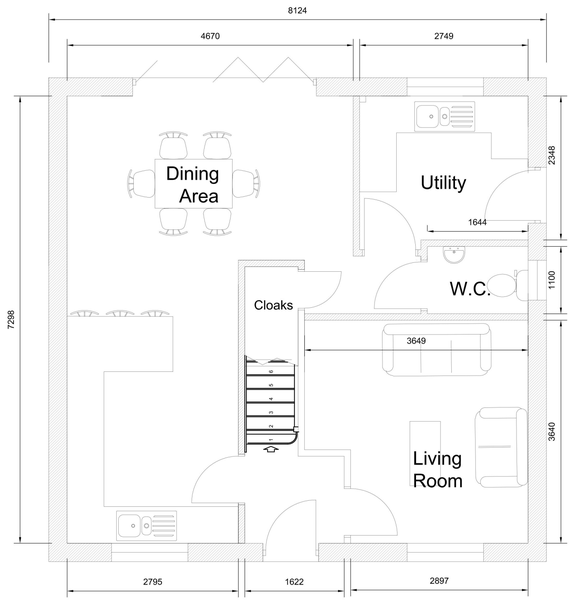

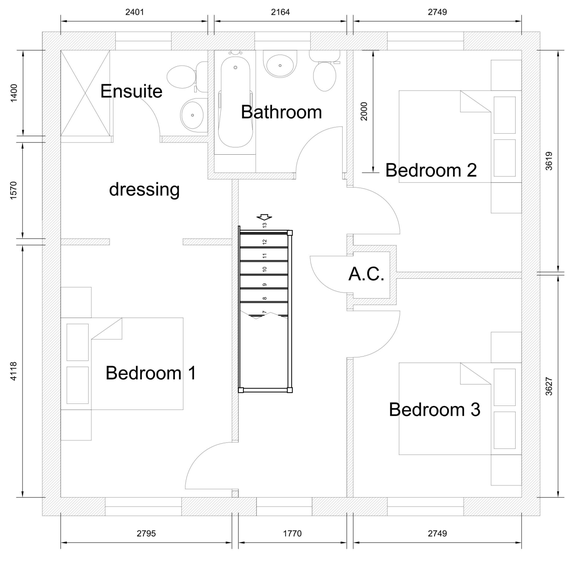

PROPOSED FLOOR PLANS



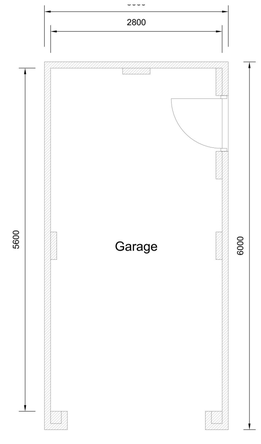

PROPOSED GARAGE PLANS

Revision	Date	Drawn	Description

Client ILA Developments Ltd

Project Residential Development at Walnut Tree Field, Surfleet

Drawing Planning Plots 4 & 5 and Garage Plans

Scale 1:50, 1:100, @ A1 Drawn AWM Checked TAC Date 18/12/2018

Drawing No. 17/499/PA/0017

Trevor A Clay RIBA Ltd, 14 Old Fendike Road, Weston Hills, Spalding, Lincs. PE126DD
01406 380027 07778 597975 trevor@tacarchitects.co.uk www.tacarchitects.co.uk