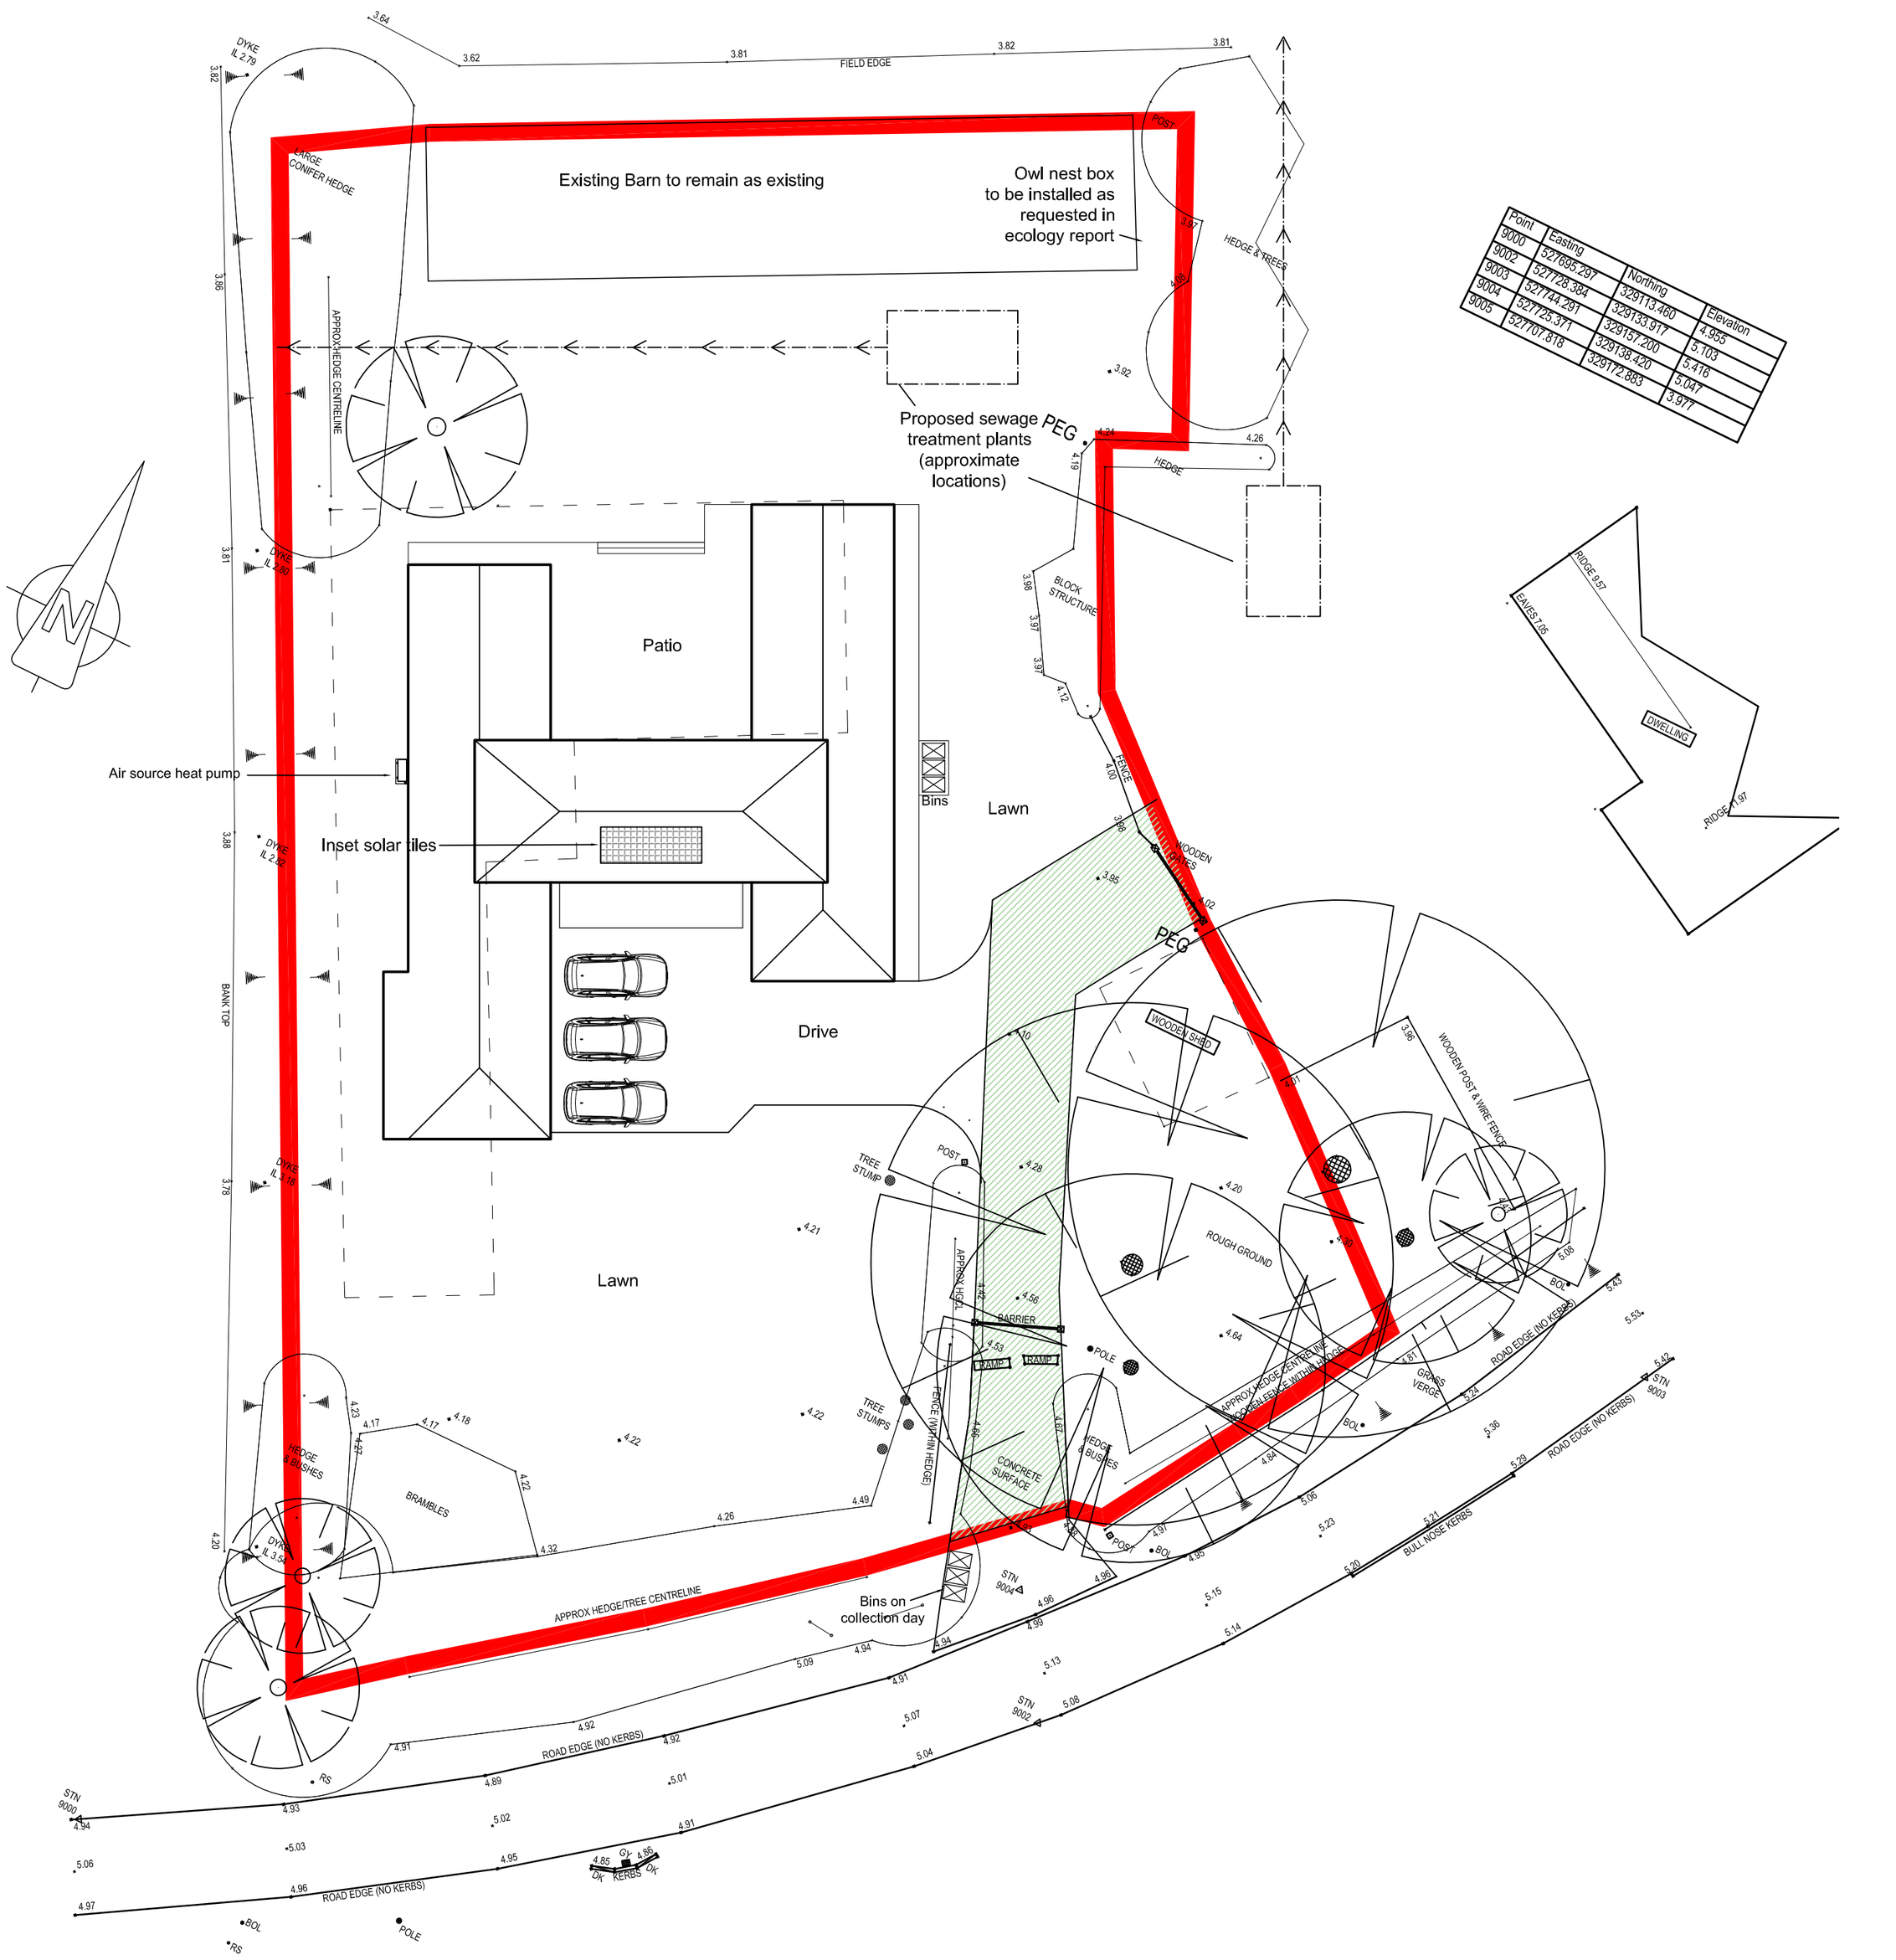


Point	Easting	Northing	Elevation
9000	527695.297	329113.460	4.955
9002	527728.384	329133.917	5.103
9003	527744.291	329157.200	5.416
9004	527725.371	329138.420	5.047
9005	527707.818	329172.883	3.977

Site Block Plan

DRAINAGE
Foul drainage to new sewage treatment plants
Surface water drains to new soakaways

SCALE

0 5 10 15 20 25m

Rev C Jan 2021 Moved solar tiles, added location of ASHP
Rev B Nov 2020 Boundary line, demolished barns, rear projection size

J M A D Architecture
www.jennymcintee.co.uk info@jmadarch.co.uk Tel 07921 003153

Project:	Proposed Dwelling	Date:	November 2020
Address:	88 Reservoir Road, Surfleet Seas End, Spalding PE11 4DH	Scale:	1:200 on A2
		drawn: TB JM	checked: JM
Client:	c / o JMAD Architecture	Job No:	20132
Drawing Title:	Site Plan as Proposed	Dwg No:	02C