
1:50

0 3 6 9 12 15 feet

0 1 2 3 4 5 m

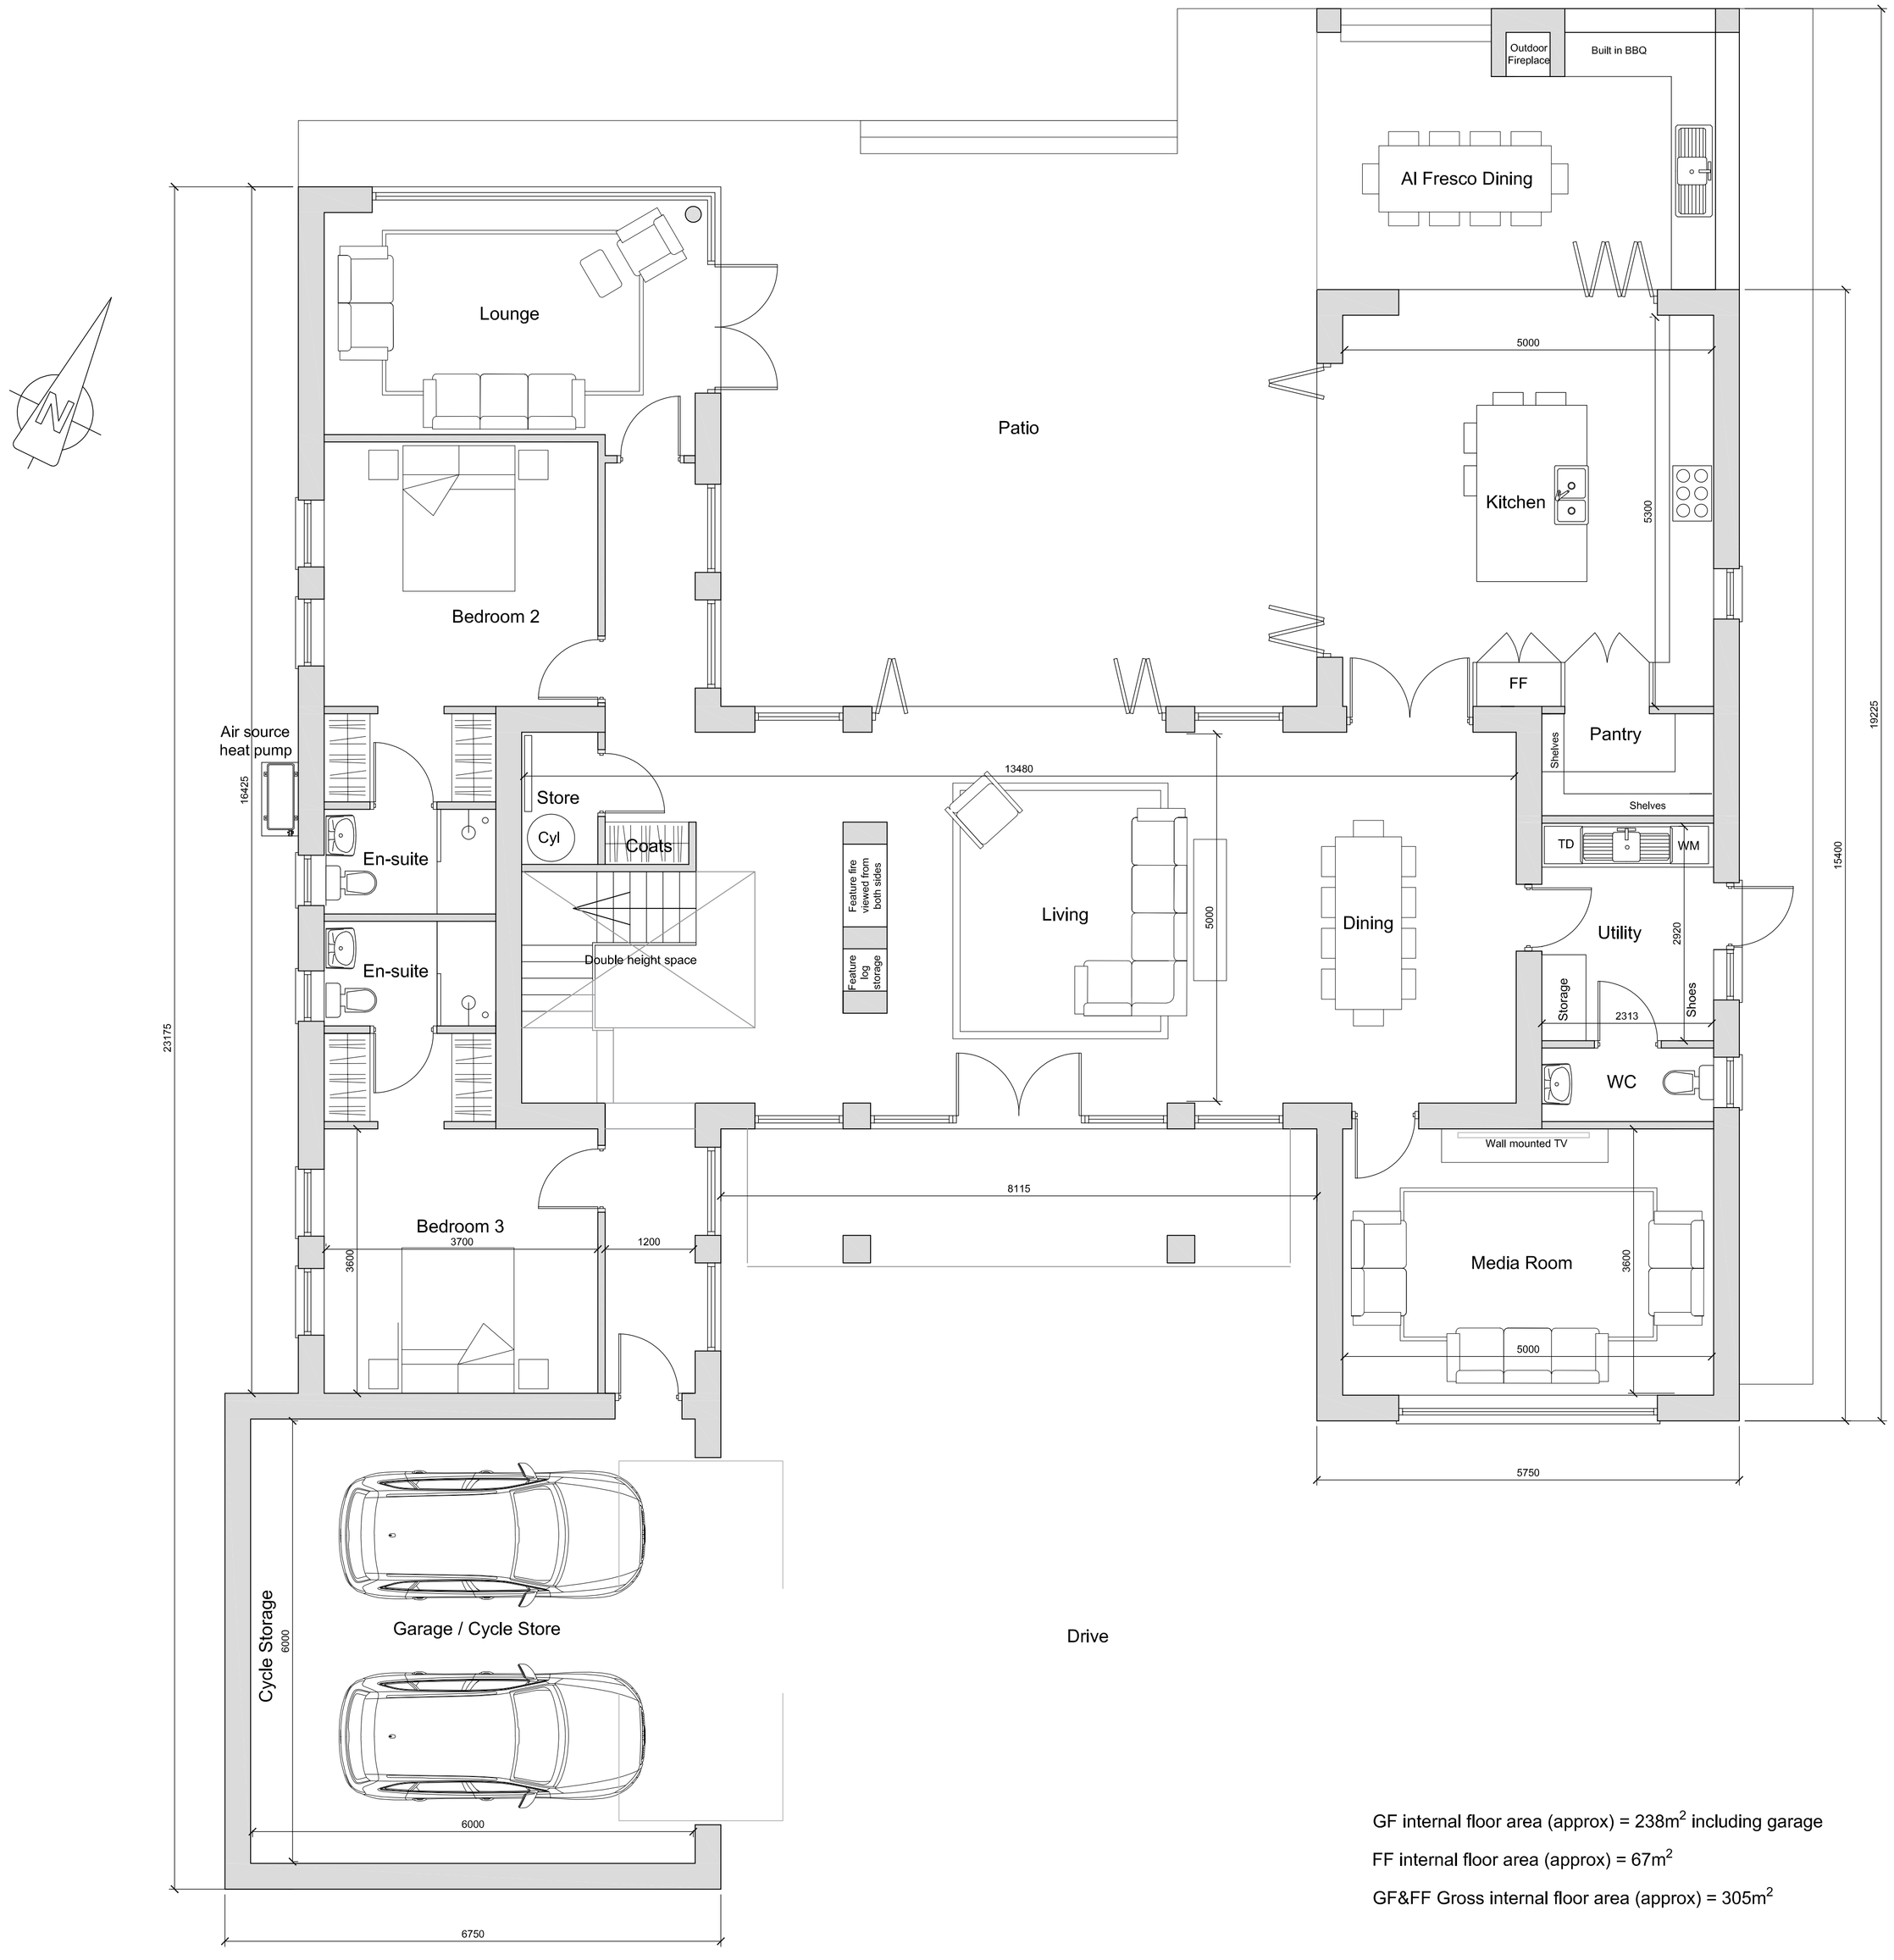

GF internal floor area (approx) = 238m^2 including garage

FF internal floor area (approx) = 67m^2

GF&FF Gross internal floor area (approx) = 305m^2

Proposed GF Plan

Rev C Jan 2021 Added location of ASHP
Rev B Dec 2020 Amended wall thickness

J M A D Architecture

www.jennymcintee.co.uk info@jmadarch.co.uk Tel 07921 003153

Project:	Proposed Dwelling	Date:	November 2020
Address:	88 Reservoir Road, Surfleet Seas End, Spalding PE11 4DH	Scale:	1:50 on A1
		drawn: TB JM	checked: JM
Client:	c / o JMAD Architecture	Job No:	20132
Drawing Title:	Proposed Ground Floor Plan	Dwg No:	03C