


ELEVATION TO GOSBERTON ROAD

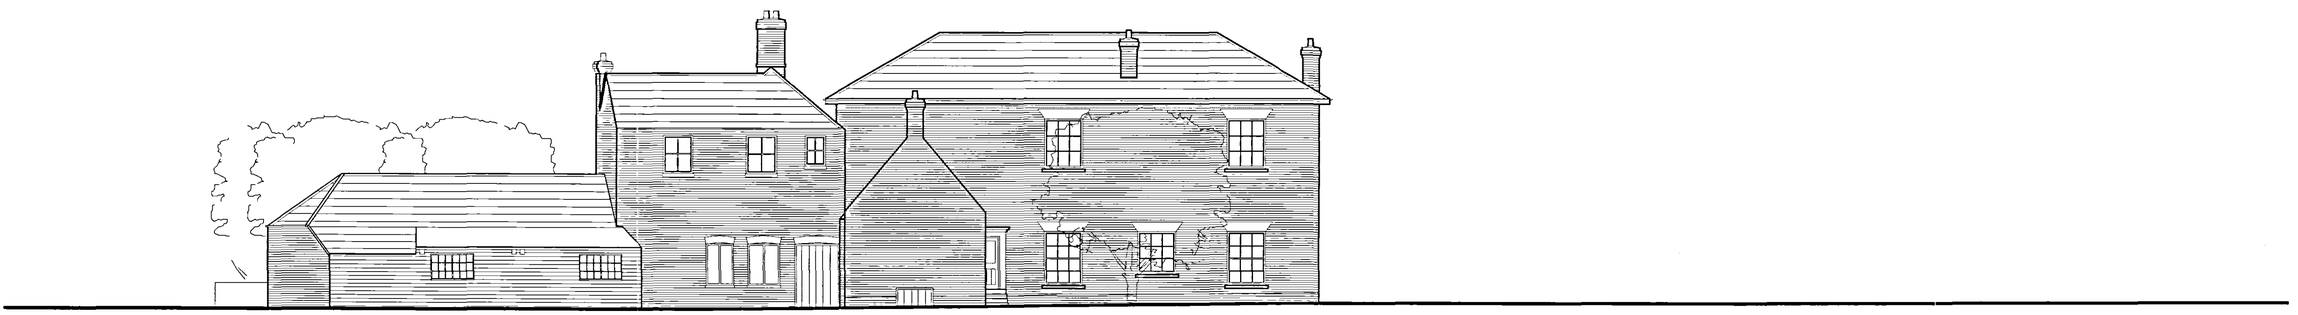

ELEVATION TO STOCKHOUSE LANE



REAR ELEVATION

SHDC
PLANNING & DEVELOPMENT
10 JAN 2006
Ref. 0033/06

DETERMINED
PLAN

DC ARCHITECTURAL SOLUTIONS LIMITED
ARCHITECTURAL AND PLANNING SERVICES
26,SOUTHGATE, SLEAFORD,LINCOLNSHIRE, NG34 7RY
TEL NO. 01529 309611; FAX NO. 01529 309612
E-mail - dcarchitectural@btconnect.com

Client: The Mermaid Inn

Project: Alterations and Extensions to Premises ,
The Mermaid Inn, Gosberton Road, Surfleet.

Drawing Title: Existing Elevations

Drawing number: DC056:M:18

Scale: 1:100 Drawn: db

Date: dec 05 Checked:

Revision: B