



ELEVATION TO GOSBERTON ROAD




ELEVATION TO STOCKHOUSE LANE

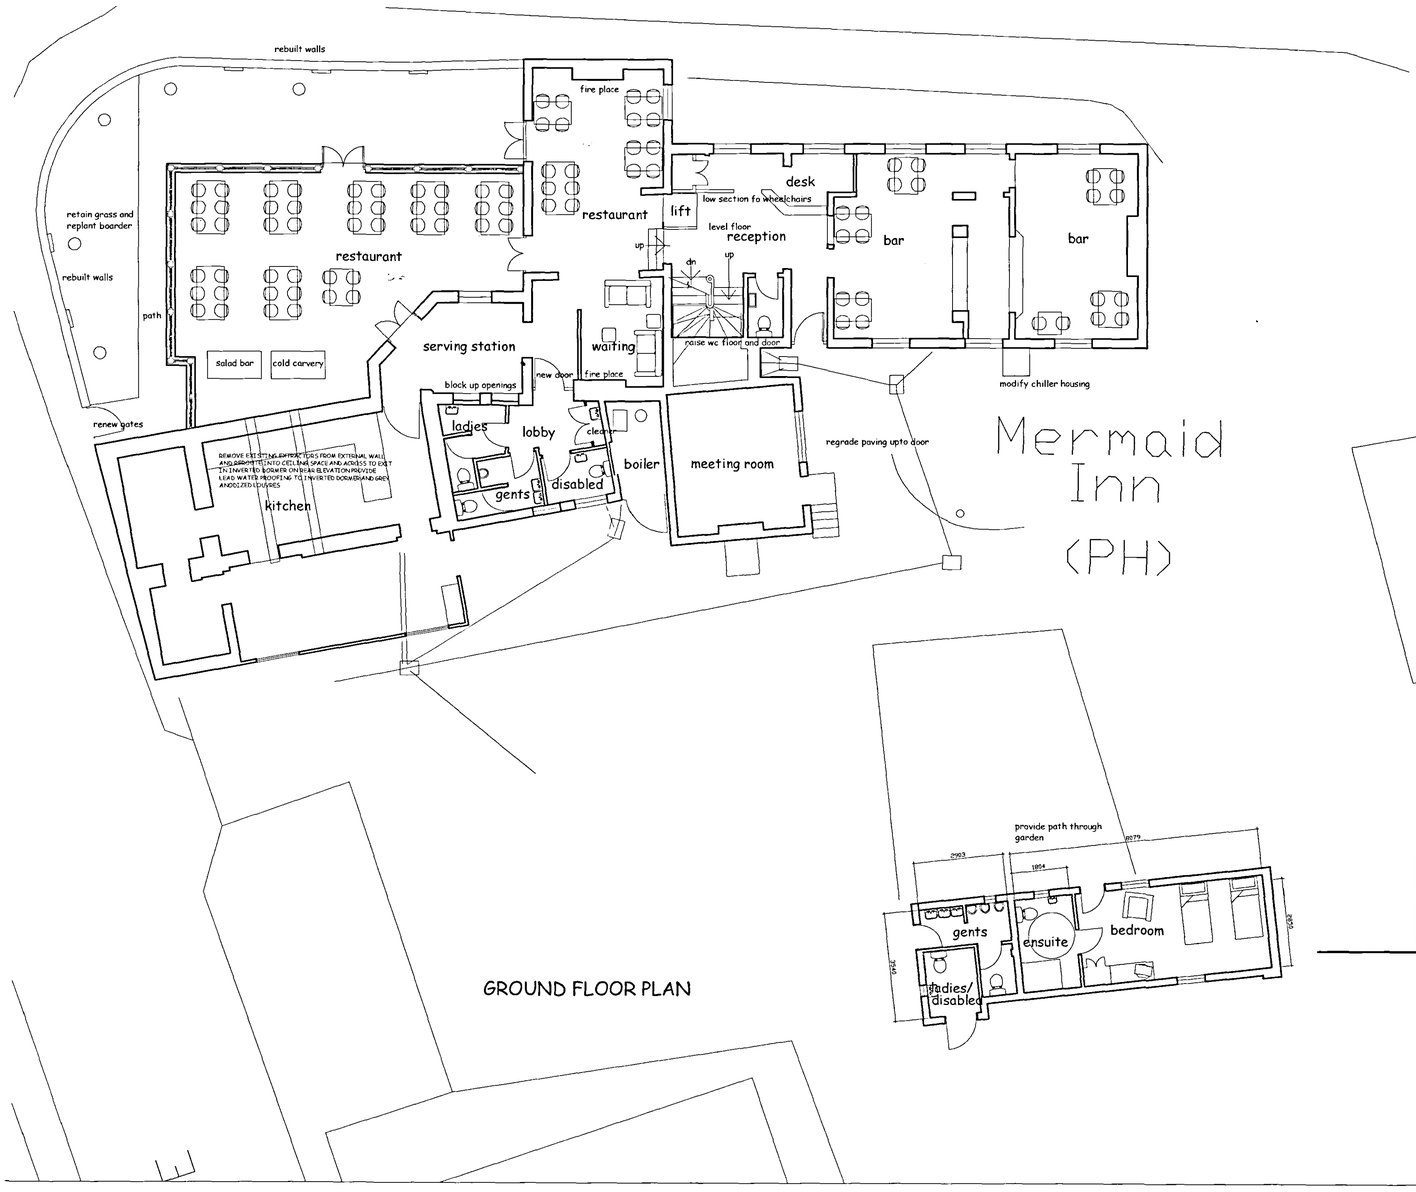

GROUND FLOOR PLAN

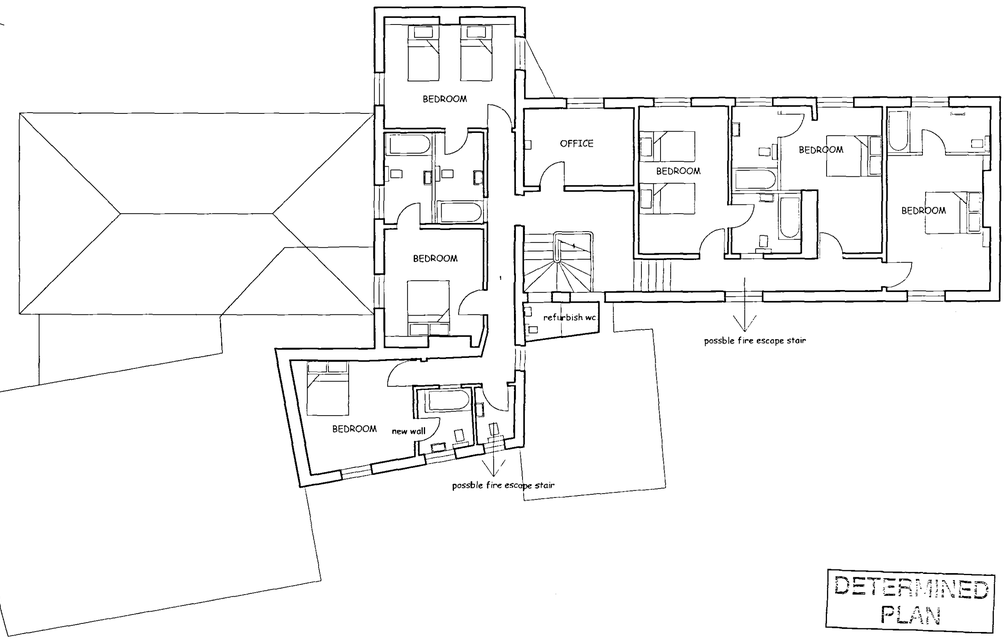

FIRST FLOOR PLAN

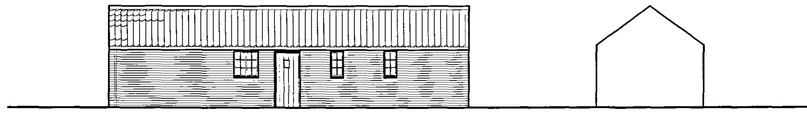

DETERMINED PLAN

Planning 13 JAN 2006
Ref. No. 0033/06

C JAN 06 VERTICAL BAR ADDED TO DOOR TOPLIGHT
B NOV 29 WINDOWS MADE EQUAL
A NOV 26 2005 SEATING LAYOUT ADDED

DC ARCHITECTURAL SOLUTIONS LIMITED
ARCHITECTURAL AND PLANNING SERVICES
26,SOUTHGATE, SLEAFORD,LINCOLNSHIRE, NG34 7RY
TEL NO. 01529 309611; FAX. NO. 01529 309612
E-mail - dcarchitectural@btconnect.com

Client: The Mermaid Inn

Project: Alterations and Extensions to Premises , The Mermaid Inn, Gosberton Road, Surfleet.

Drawing Title: Proposed Plan and Elevations

Drawing number: DC056:M:21 C

Scale: 1:100 Drawn: db

Date: June 05 Checked:

Revision: B