
DO NOT SCALE FROM THIS DRAWING

This drawing is copyright and may not be altered, traced, copied, photographed or used for any other purpose other than that for which it is issued without consent of Mark Dennis - Architectural Services. The General Contractor is to check all dimensions on site and report any discrepancies to the Architect.

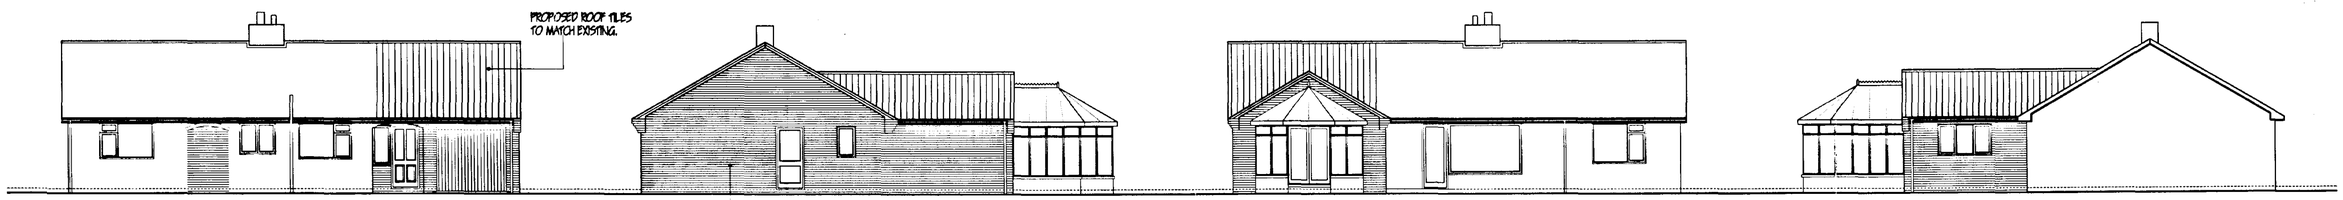


FRONT ELEVATION - FROM SEAS END ROAD


SIDE ELEVATION

REAR ELEVATION

SIDE ELEVATION

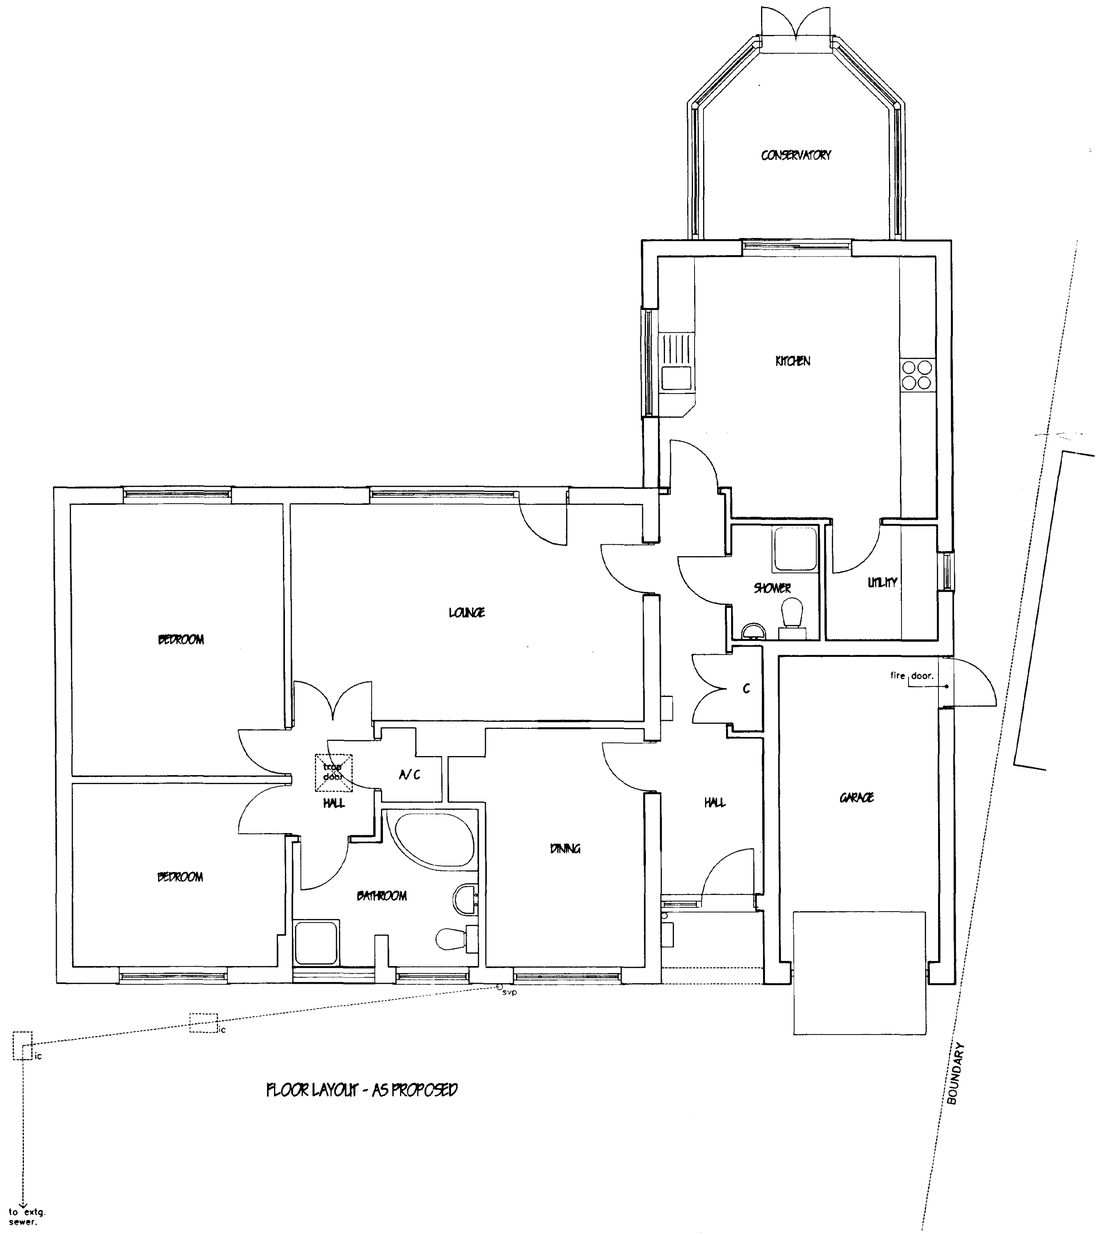

FLOOR LAYOUT - AS PROPOSED

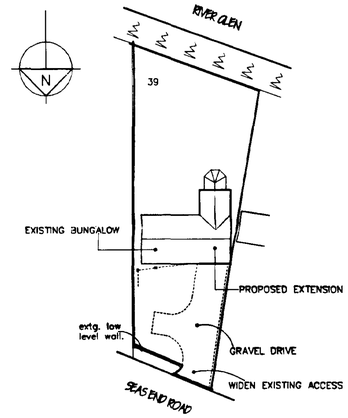

BLOCK PLAN 1:500

MARK DENNIS
architectural services

90 STATION ROAD - SURFLEET - SPALDING
LINCOLNSHIRE - PE11 4DB
TEL: 01775 680183 FAX: 01775 680183

DETERMINED
PLAN

17 JAN 2002

Ref: 0044/02

PROJECT TITLE

PROPOSED EXTENSION AT
39 SEAS END ROAD, SURFLEET,
SPALDING, LINCS.

FOR: MRS LINDA SHARP

FLOOR PLANS, ELEVATIONS & BLOCK PLAN.

REV	DESCRIPTION	DATE	BY

SCALE 1:100, 1:50

DRAWN MD

DATE NOV 01

DRAWING No. 01.045/01