

P.V.C. double glazed windows.

Openings to have horizontal and vertical damp proof courses.

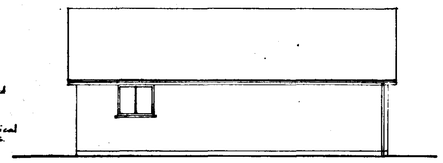


North West

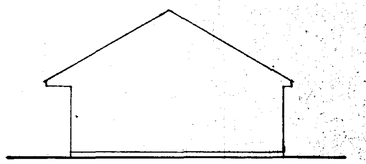


North East

Soakaways to be 1 metre cube below inlet, filled with broken brickbats, covered with polythene and backfilled with soil.

Drains to be 100mm P.V.C. bedded on sand and to falls to soakaway.

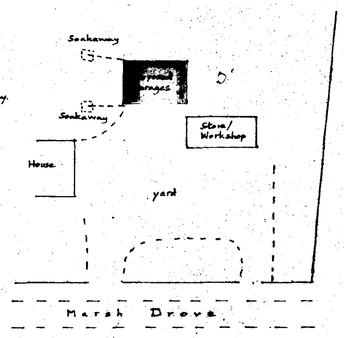


Site Plan Scale 1:500

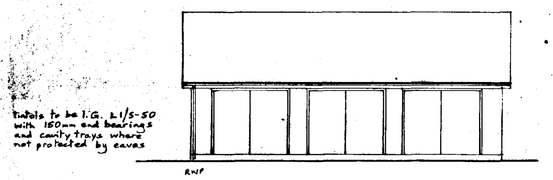


Trellis to be 1:G. 2.1/5-50 with 150mm end bearings and cavity trays where not protected by eaves

South East

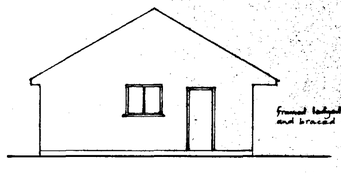


framed ledged and braced door


South West

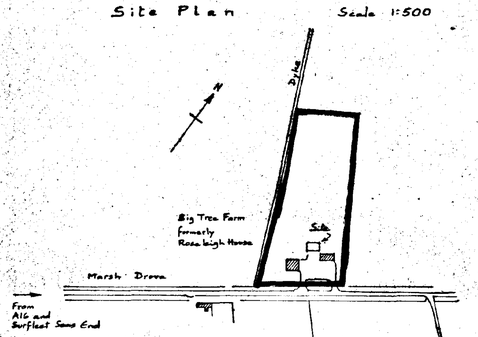


Location O.S. Map ref TF 2830 Scale 1:2500

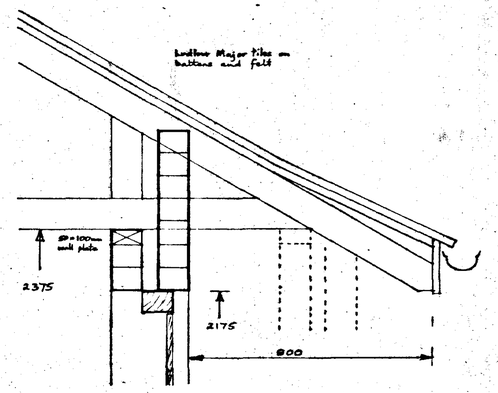

Eaves Detail

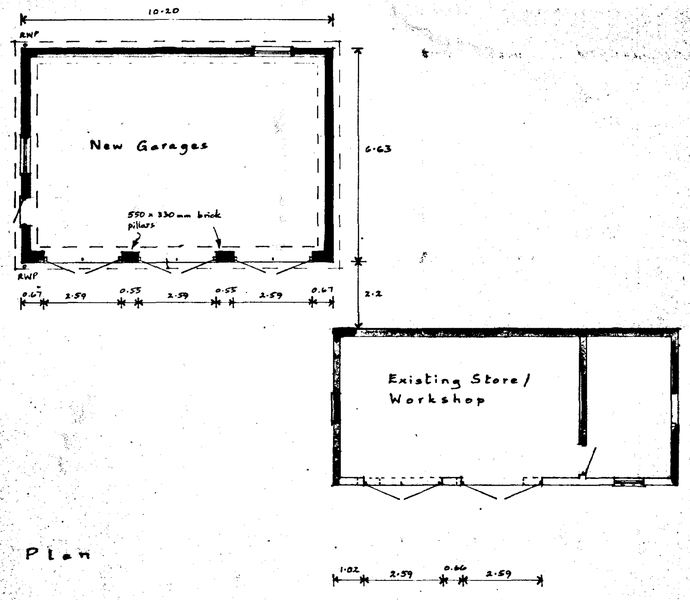

Plan

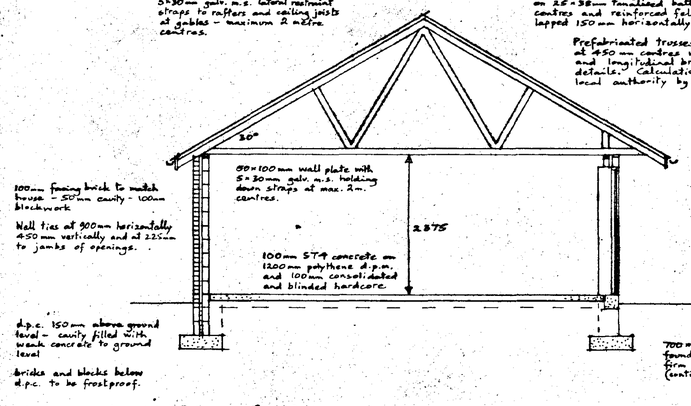

Cross Section.

Marley Ludlow Major (Cotswold) tiles on 25×38mm treated battens at 345mm centres and reinforced felt to B.S. 747 lapped 150mm horizontally and vertically

Prefabricated trusses to B.S. 4978 and 5268 at 450mm centres with 25×100mm diagonal and longitudinal bracing all to manufacturers details. Calculations to be forwarded to local authority by manufacturer.

Hunter Engineering Superflo rain water system.

DETERMINED PLAN

SHDC Planning & Development 23 JAN 2002 Ref 0679/02

Mr. and Mrs. Hartley,
Big Tree Farm, Marsh Drove,
SURFLEET MARSH

Garages

Written dimensions to be used in preference to scaled and all measurements to be verified by checking on site.	Scale 1:100 1:50
Local Authority Ref. Planning	Drawing No. 220115
Building Regulations	Date Jan 2002

A. ROFFE
BUILDING DESIGN & PLANS
1, Green Lane,
SPALDING, Lincs. PE11 2YB
Tel: 01775-723 680

SUMMITT
2141 4957


Soakaways to be 1 metre cube below inlet, filled with broken brickbats, covered with polythene and backfilled with soil.

Drains to be 100mm P.V.C. bedded on sand and to falls to soakaway.


SHDC
Planning & Development
11 JUL 2002
Ref

P.V.C. double glazed windows.

Openings to have horizontal and vertical damp proof courses.

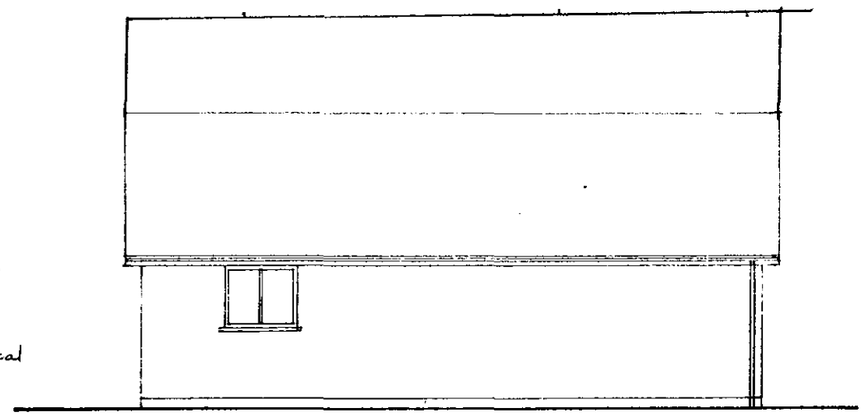


North West

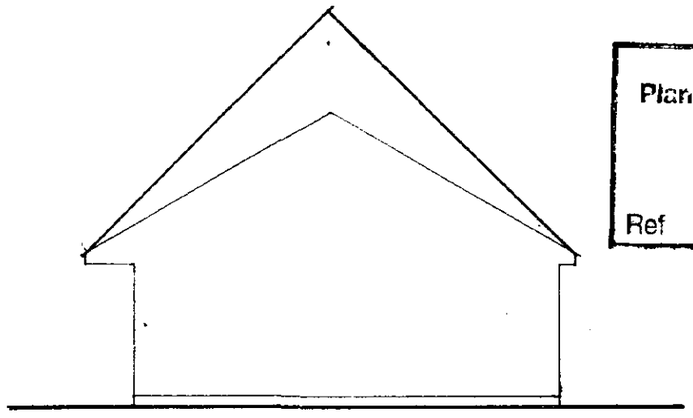

North East


AMENDED PLAN

Ref.

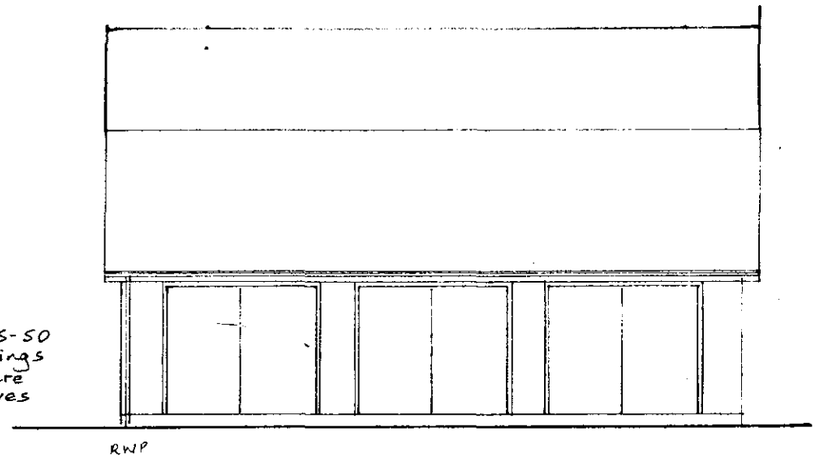

lintols to be I.G. L1/S-50 with 150mm end bearings and cavity trays where not protected by eaves

South East

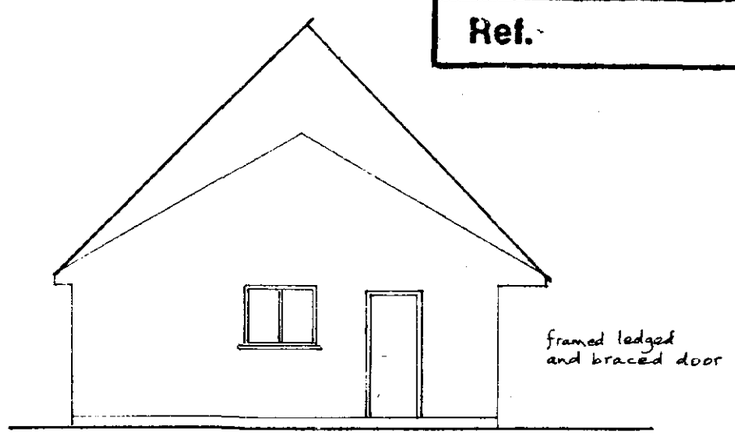

South West

Marsh

From A16 and Surfleet Seas End

Loca