
Mark Dennis

architectural services

32 Primrose Crescent - Pinchbeck - Spalding - PE11 3RT
Phone/Fax: 01775 760396

Planning
- 5 FEB 2003
Rec'd 01/1/03

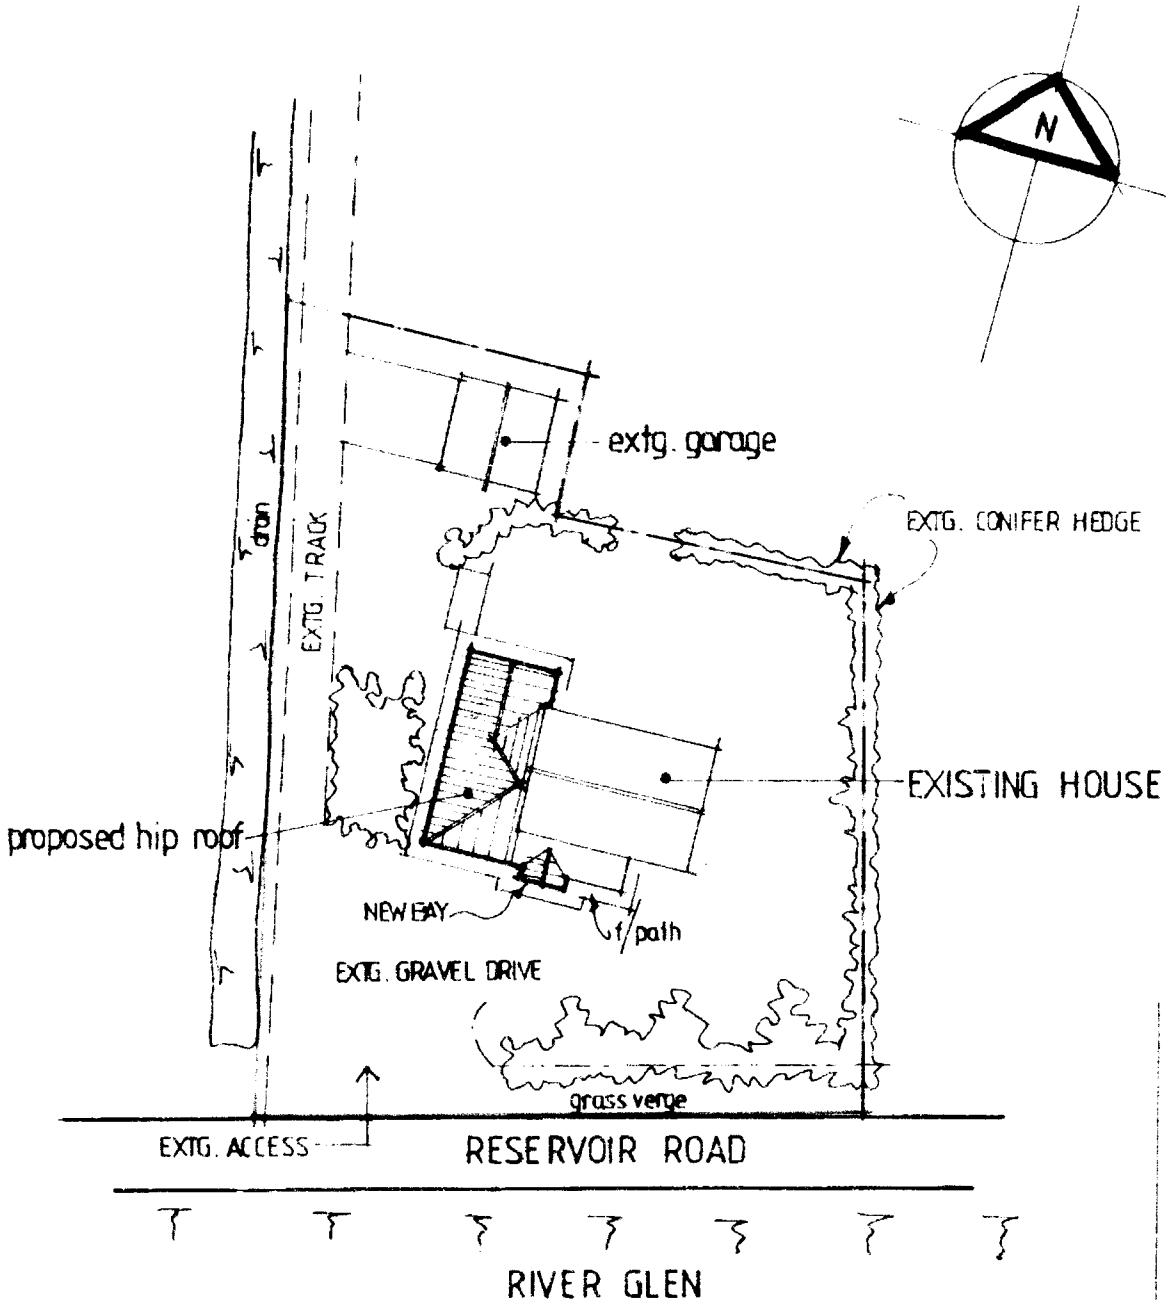


BLOCK PLAN

PROPOSED NEW ROOF AND ALTERATIONS TO EXISTING DWELLING AT: THE CHESTNUTS, RESERVOIR ROAD, SURFLEET, SPALDING.

FOR: MR & MRS J BETTINSON

1:500 / Feb 03 / MD / 02.036/03

BLOCK PLAN

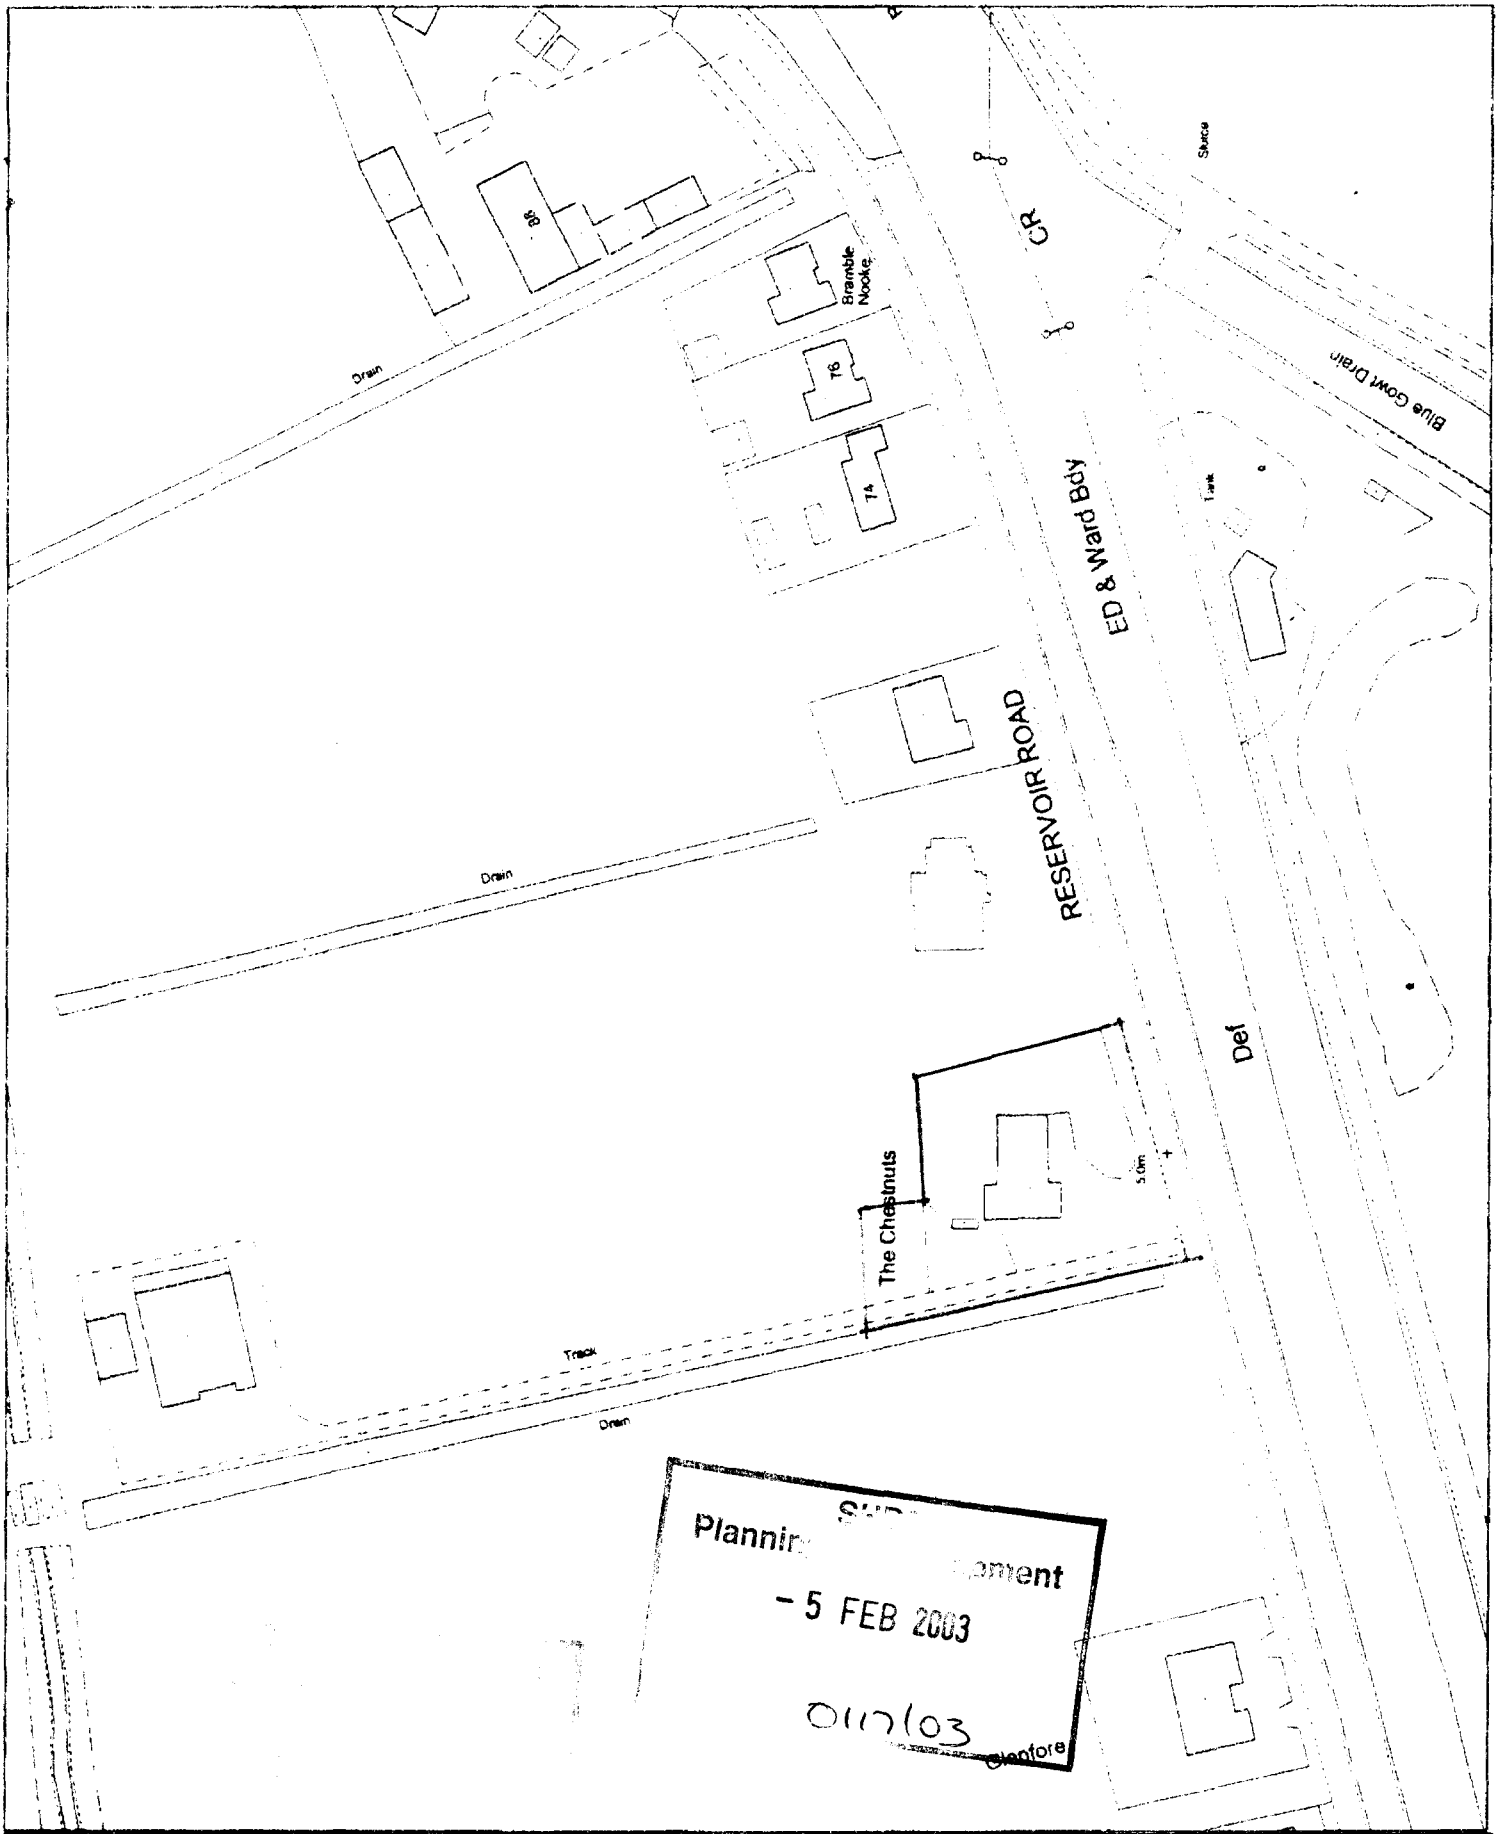

[redacted]

This copy has been produced specifically for the map return scheme purposes only. No further copies may be made.

Scale: 1:1250

Council Offices, Priory Road, Spalding, Lincolnshire PE11 2XE


This map is reproduced from Ordnance Survey material with permission of Ordnance Survey on behalf of Her Majesty's Stationery Office (c) Crown copyright. Unauthorised reproduction infringes Crown copyright and may lead to prosecution or civil proceedings. South Holland District Council LA079413 2001

DO NOT SCALE FROM THIS DRAWING


This drawing is copyright and may not be altered, traced, copied, photographed or used for any other purpose other than that for which it is issued without consent of Mark Dennis – Architectural Services. The General Contractor is to check all dimensions on site and report any discrepancies to the Architect.




FRONT ELEVATION

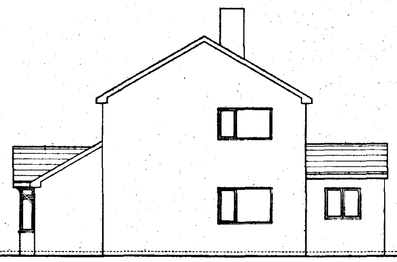


SIDE ELEVATION

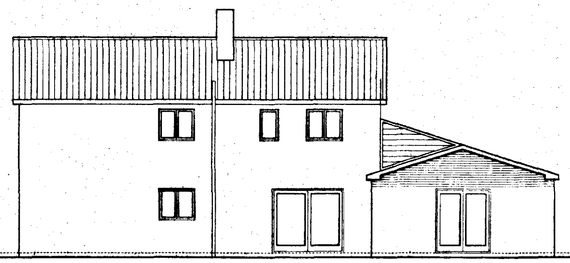


REAR ELEVATION

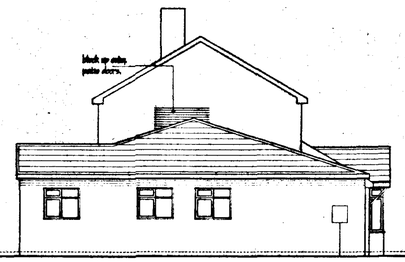

SIDE ELEVATION

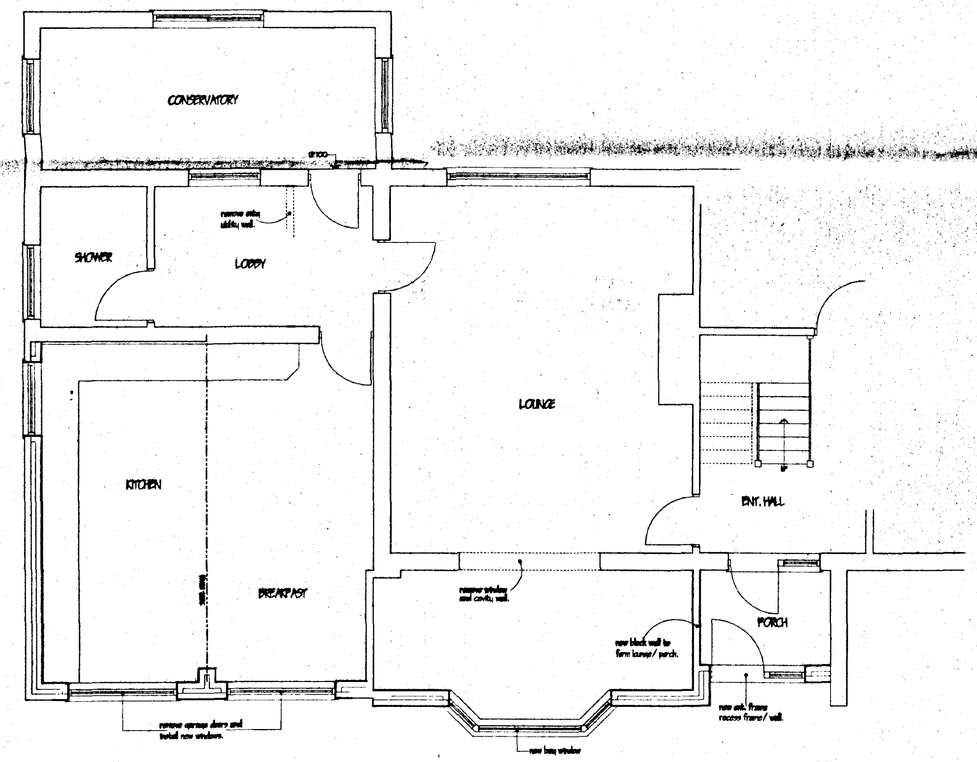

GROUND FLOOR - AS PROPOSED

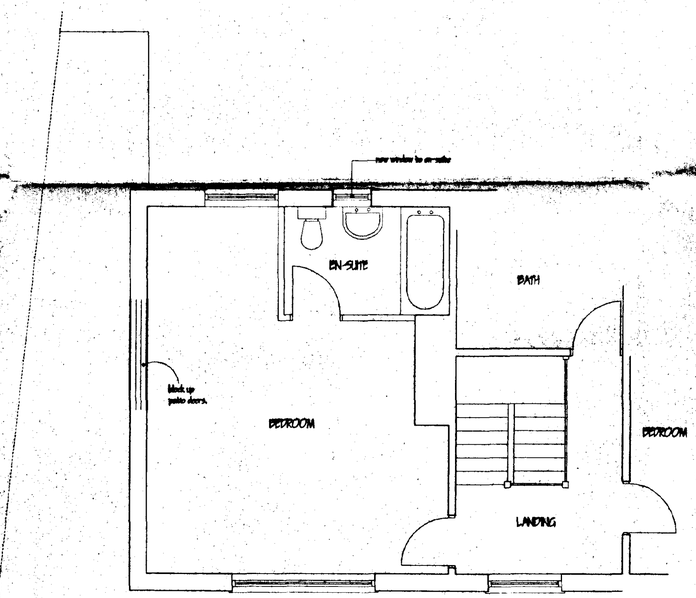

FIRST FLOOR - AS PROPOSED

DETERMINED PLAN

MARK DENNIS
architectural services

32 PRIMROSE CRESCENT – PINCHBECK
SPALDING – LINCOLNSHIRE – PE11 3RT
TEL: 01775 760396 FAX: 01775 760396

PROJECT TITLE

PROPOSED HIP ROOF OVER SINGLE STOREY & ALTERATIONS TO EXISTING DWELLING AT:
THE CHESTNUTS, RESERVOIR ROAD, SURFLEET, SPALDING, LINCS.

FOR: MR & MRS J BETTINSON

PLANS & ELEVATIONS AS PROPOSED.

Planning Supplement
– 5 FEB 2003
Ref 01/03

REV	DESCRIPTION	DATE	BY

SCALE 1:100, 1:50


DRAWN MD

DATE NOV 02

DRAWING No. 02.096/01

DO NOT SCALE FROM THIS DRAWING

This drawing is copyright and may not be altered, traced, copied, photographed or used for any other purpose other than that for which it is issued without consent of Mark Dennis Architectural Services. The General Contractor is to check all dimensions on site and report any discrepancies to the Architect.

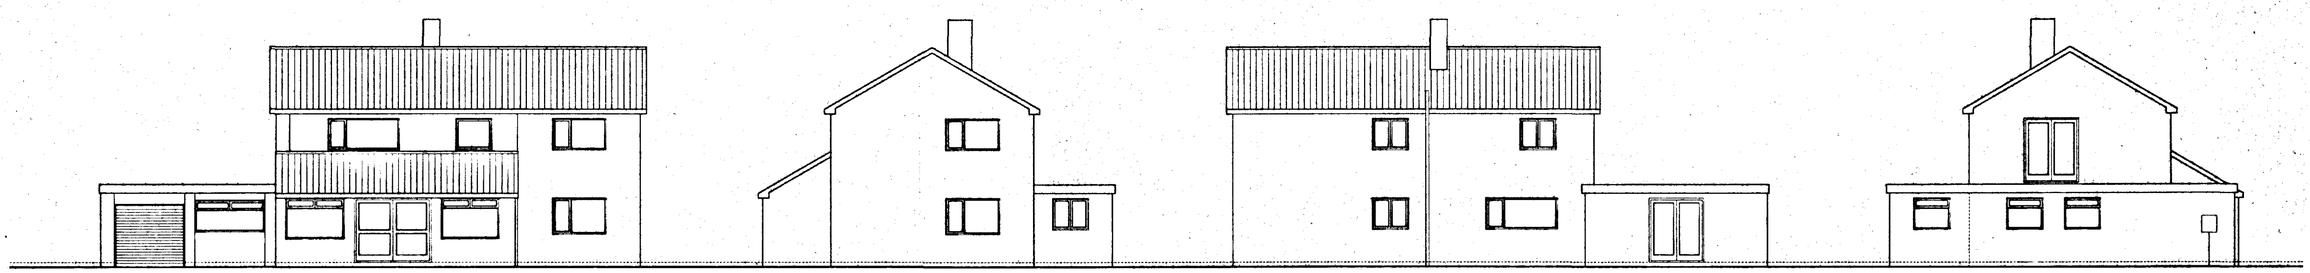


FRONT ELEVATION


SIDE ELEVATION

REAR ELEVATION

SIDE ELEVATION

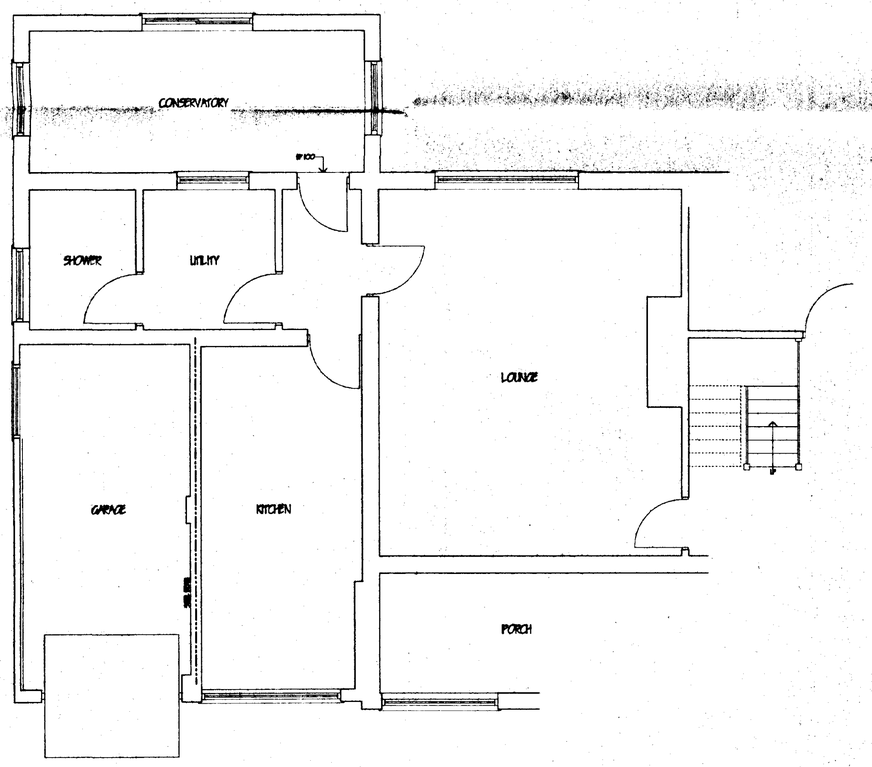

GROUND FLOOR - AS EXISTING

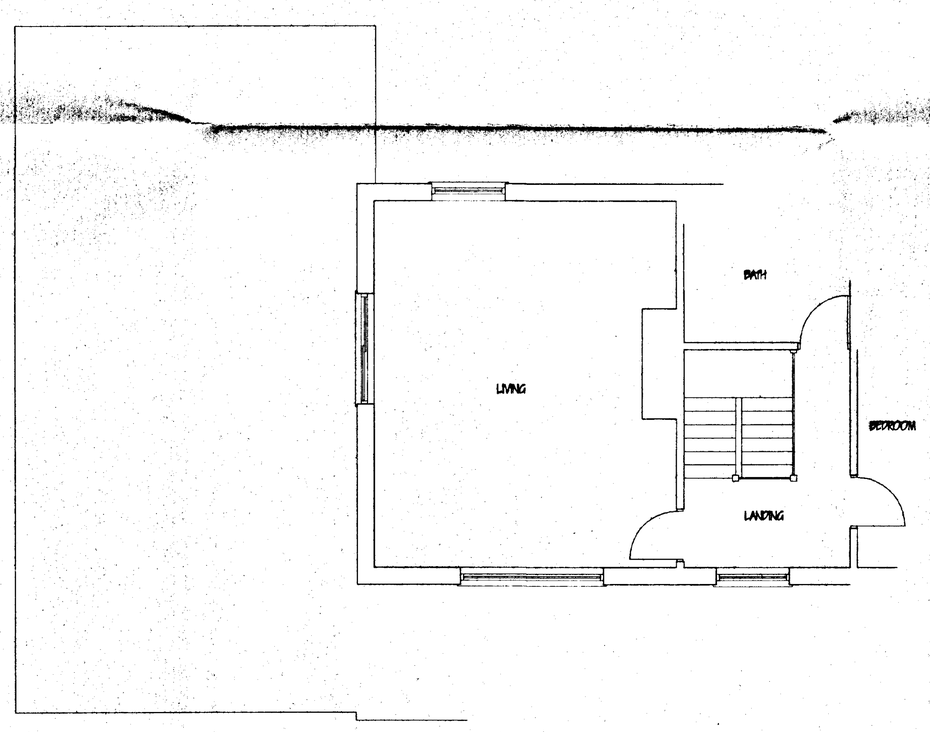

FIRST FLOOR - AS EXISTING

DETERMINED PLAN

MARK DENNIS
architectural services

32 PRIMROSE CRESCENT – PINCHBECK
SPALDING – LINCOLNSHIRE – PE11 3RT
TEL: 01775 760396 FAX: 01775 760396

PROJECT TITLE

EXISTING SURVEY OF
THE CHESTNUTS, RESERVOIR ROAD,
SURFLEET, SPALDING.

FOR: MR & MRS J BETTINSON.

SHDC Planning & Development - 5 FEB 2003 Ref. 01/03

PLANS & ELEVATIONS AS EXISTING.

REV	DESCRIPTION	DATE	BY

SCALE 1:100, 1:50

DRAWN MD

DATE NOV 02

DRAWING No. 02L096/01