

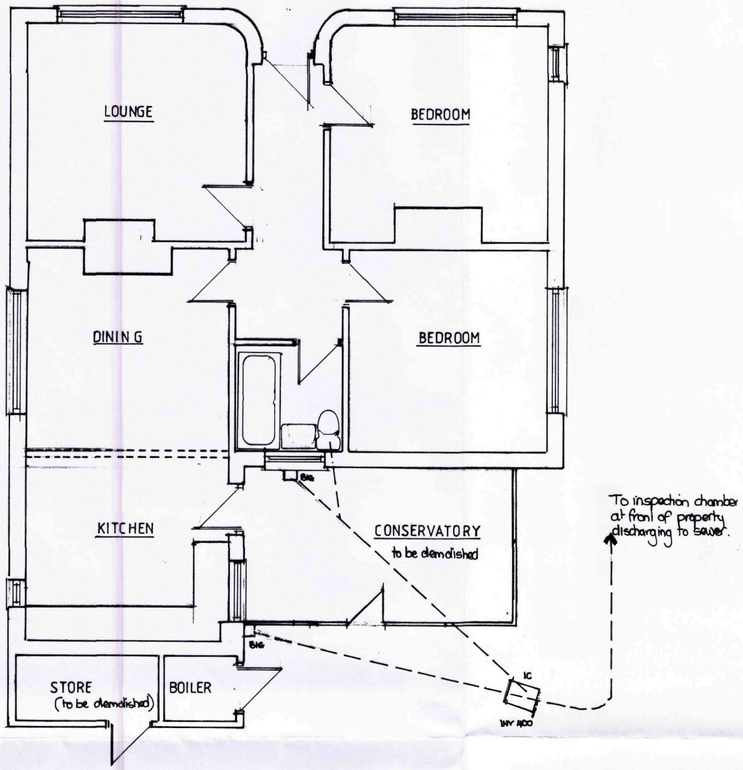



EXISTING PLAN

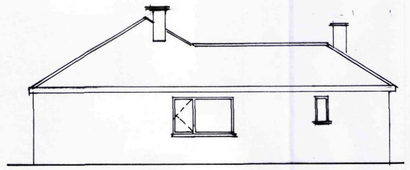


SIDE ELEVATION

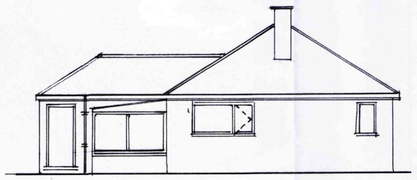


SIDE ELEVATION

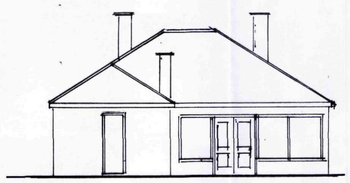


REAR ELEVATION

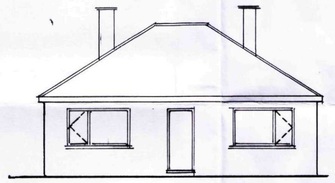

FRONT ELEVATION

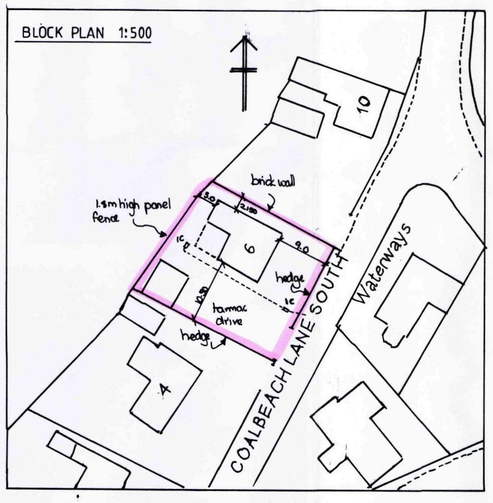

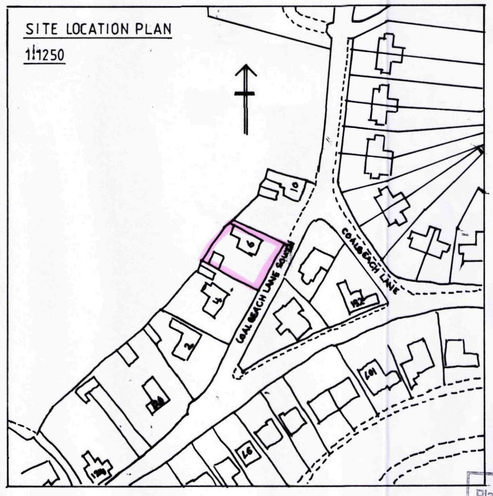

SHDC
Planning & Development
25 FEB 2011
Ref: 0150/11

NOTES:
All dimensions must be checked on site and not scaled from this drawing.

Roof material is asbestos slates. to be disposed of by a registered contractor to a licenced tip.

Brickwork is facing bricks

Windows are white UPVC.

All chimney to be removed completely.

A		
	Date	Revisions

© copyright

AGENT MARK DAVIS MRICS
45 SYDNEY STREET
BOSTON
LINCS
PE21 8NZ
tel: 07543 326592

Client
MR CHAMBERLAIN

Job Title
EXTENSIONS & ALTERATIONS TO
6 COALBEACH LANE SOUTH
SURFLEET
SPALDING LINCS
PE11 4DE

Drawing Title
EXISTING PLANS & ELEVATIONS


Scale 1:50 1:100

Date FEB 2011 | Drawn by MDavis


Drg No. AC 001 | Rev.

A PRODUCT OF THE UNO RANGE-ARCHITECT CAT. No 7311


594 x 841mm A1

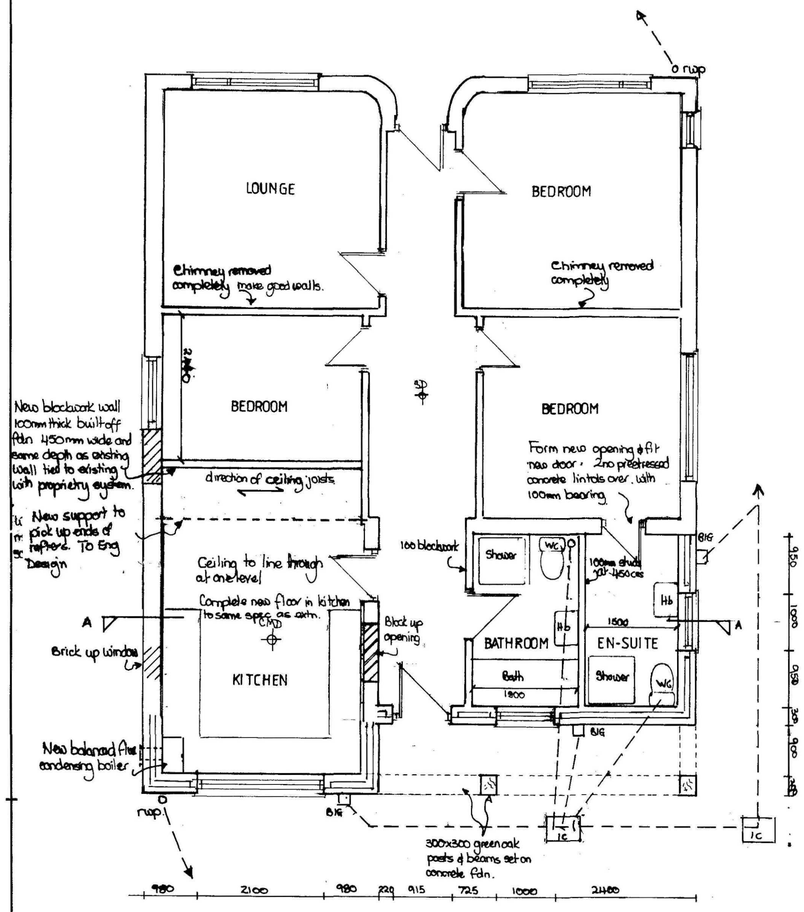

GROUND FLOOR PLAN

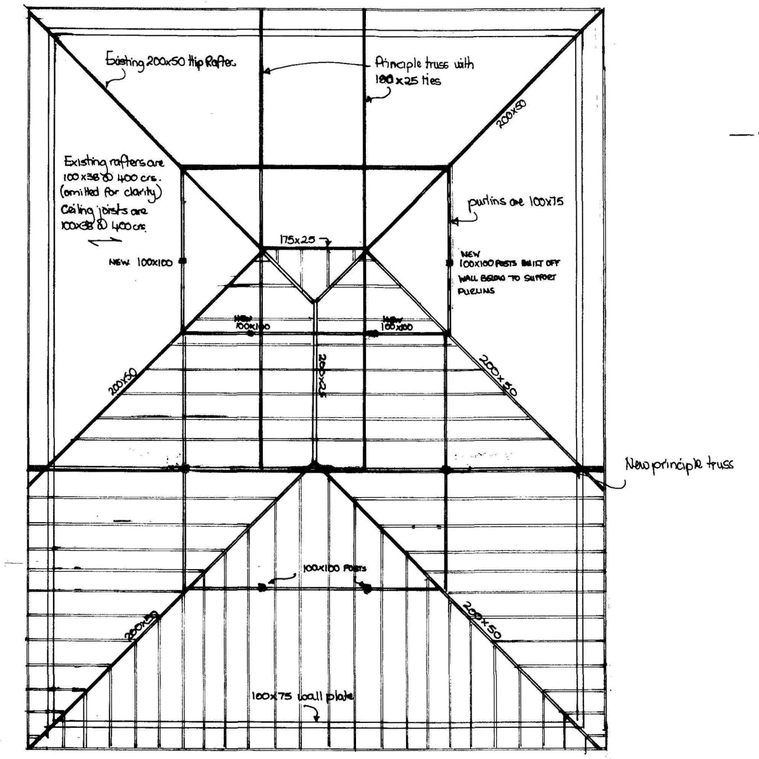

ROOF PLAN

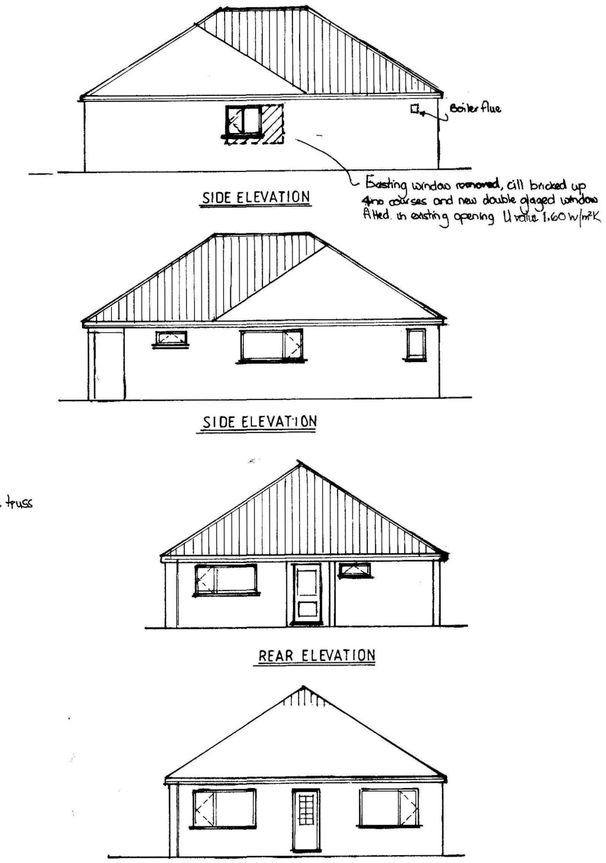


SIDE ELEVATION


SIDE ELEVATION

REAR ELEVATION

FRONT ELEVATION

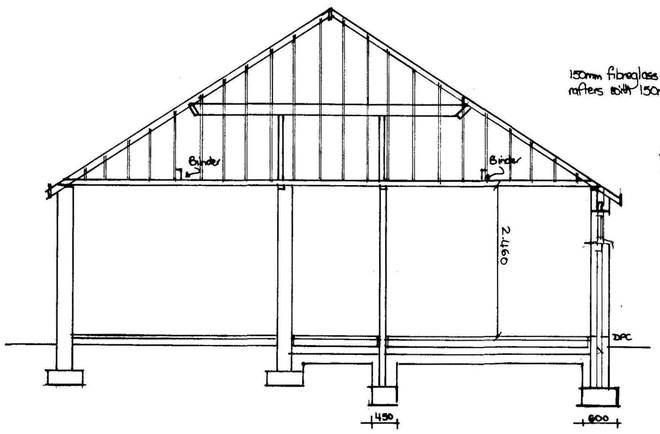

SECTION A-A

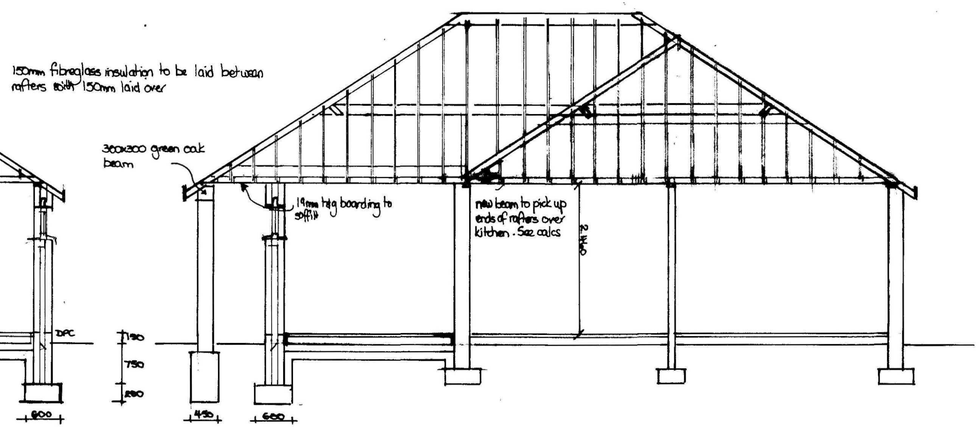

SECTION B-B

SHDC Planning & Development 25 FEB 2011 Ref: 0150/11

NOTES:
All dimensions must be checked on site and not scaled from this drawing.

CMD = Carbon monoxide detector

SD = Smoke detector

Complete roof to be covered with concrete tiles fixed in accordance with manufactuers recommendations. Marley Modern (Anthracite)

Extension brickwork to match existing.

Extract fans to kitchen, bathroom & ensuite to discharge through proprietry roof tile vents

All existing external walls (cavity ranges between 50-75mm) to be filled with blown fibre insulation by registered installer (Southern Electric).

All existing windows are to be renewed to same spec as new windows to extension.

A		
	Date	Revisions

© copyright

AGENT MARK DAVIS MRICS
45 SYDNEY STREET
BOSTON
LINCS PE 21 8NZ
tel 07543 326592

Client
MR CHAMBERLAIN

Job Title
EXTENSIONS & ALTERATIONS TO
6 COALBEACH LANE SOUTH
SURFLEET
SPALDING LINCS
PE11 4DE

Drawing Title
PROPOSED PLANS, SECTIONS & ELEVATIONS

Scale 1:50 1:100

Date FEB 2011

Drawn by MD

Drg No. AC 002

Rev.

A PRODUCT OF THE UNO RANGE-ARCHITECT CAT. No 7311

594 x 841mm A1