



WEST ELEVATION

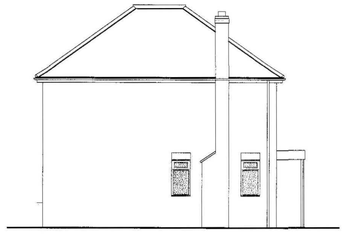


SOUTH ELEVATION



EAST ELEVATION

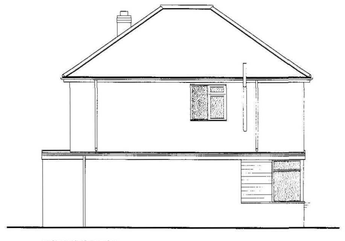


NORTH ELEVATION

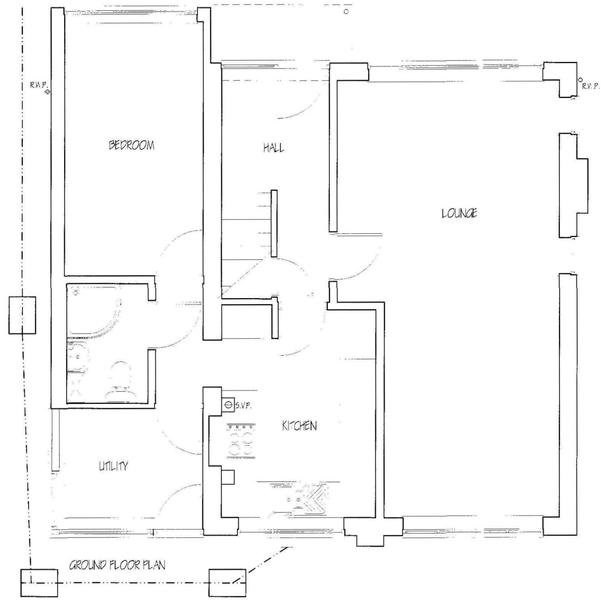

GROUND FLOOR PLAN



FIRST FLOOR PLAN

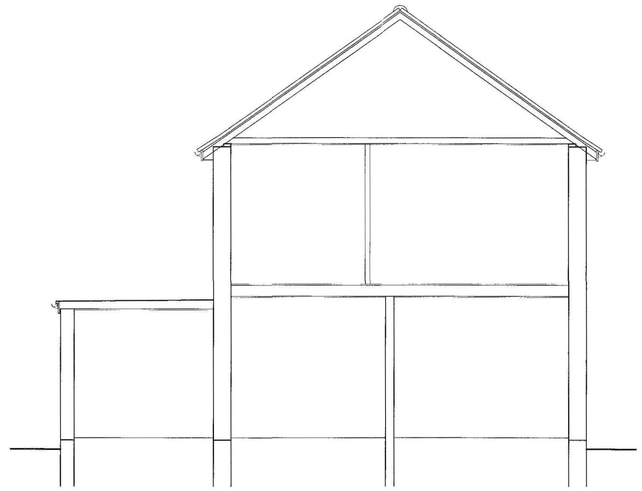

SECTION

SHDC
Planning & Development
08 MAR 2012
Ref: S197-12

revision	date	init.	revision details.

COOPER ARCHITECTURAL DESIGN
90 WINSOVER ROAD
SPALDING, LINC'S PE11 1HA
Tel: 01775 711174
Mobile : 07808 125 778
E-MAIL : c.a.d@btconnect.com

Client.
MR S SPAVINS

Project. PROPOSED EXTENSION
THE COTTAGE
BEACH BANK FARM
BEACH BANK
SURFLEET
PE11 4AX

Drawing.

EXISTING PLANS - ELEVATIONS

Scale 1:50 1:100	Drawing No. 1146-01
Date. OCT. 11	Drawn. J.C.