

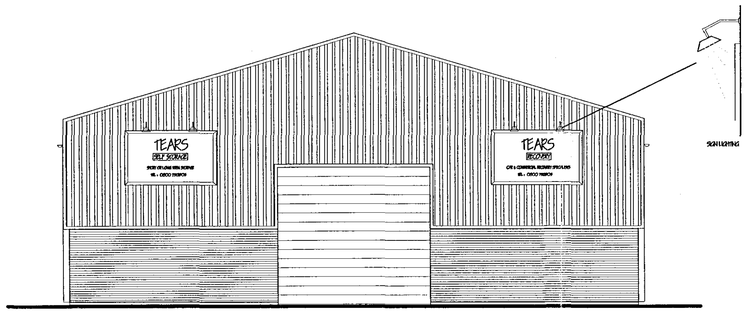



FRONT ELEVATION

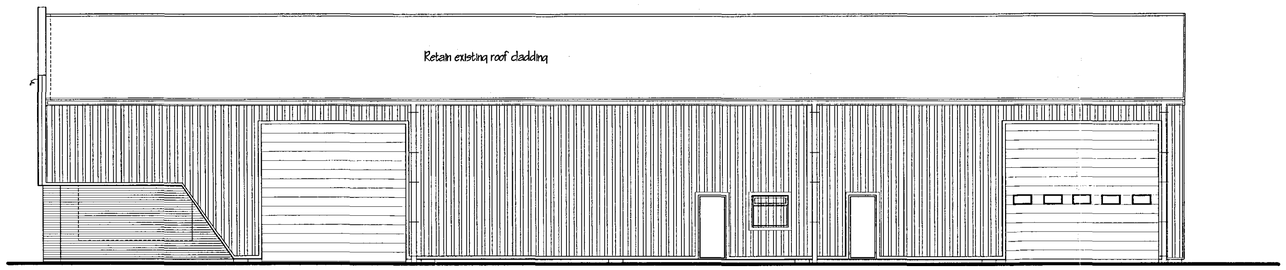

SIDE ELEVATION

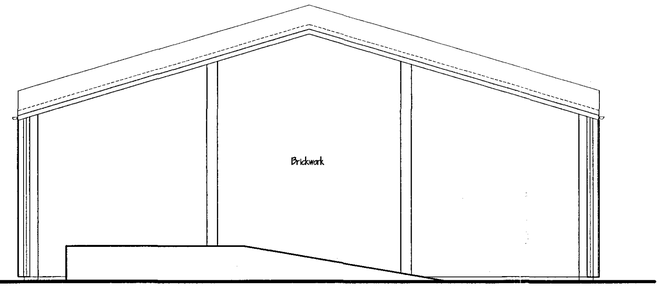

REAR ELEVATION

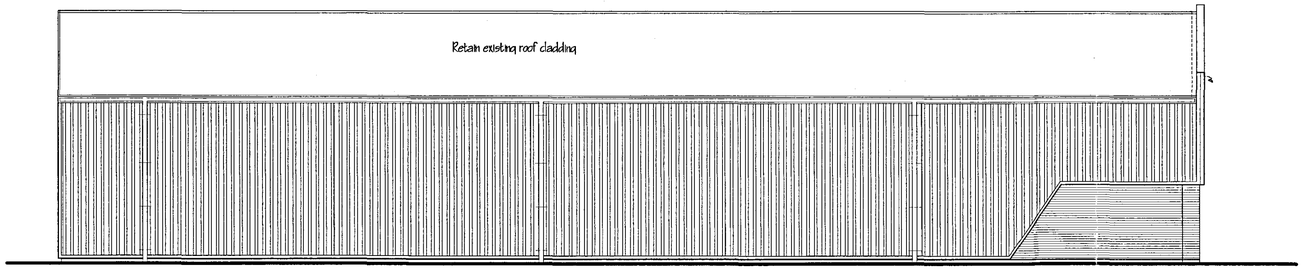


SIDE ELEVATION

EXTERNAL MATERIALS :-

FACING BRICKWORK TO MATCH EXISTING.

VERTICAL CLADDING - PLASTIC COATED STEEL SHEETING - GOOSEWING GREY WITH POPPY RED TRIMS & DOORS.

EXISTING SHEETING TO BE RETAINED ON THE ROOF.

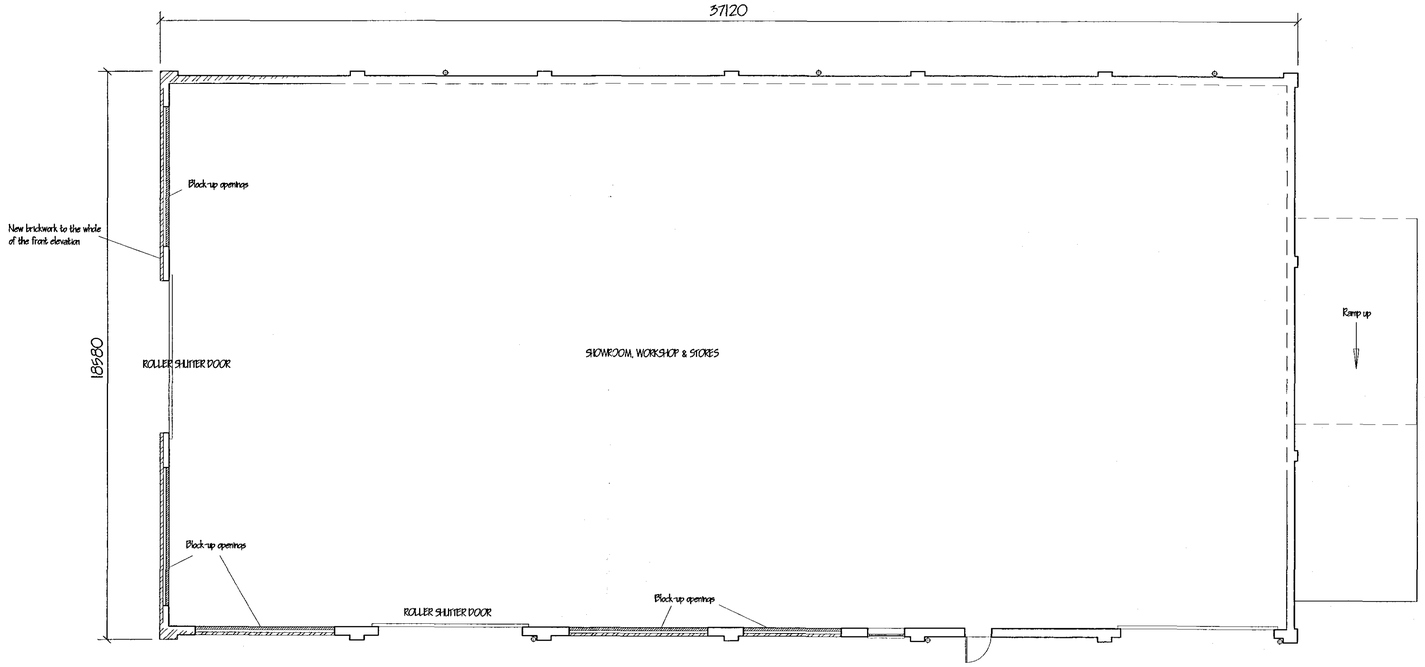

FLOOR PLAN

SHDC
Planning & Development
18 FEB 2008
Ref: 0202/08

DETERMINED PLAN

B.	CLIENTS AMENDMENTS - CLADDING DETAIL.	FEB '08.
A.	CLIENTS AMENDMENTS.	DEC '07.
ref.	revision	date

G. R. MERCHANT LTD.
I.ENG AMICE FIWO

ARCHITECTURAL, STRUCTURAL AND LAND DRAINAGE CONSULTANTS

4 Wrights Mews
12A Park Road, Holbeach,
Spalding, Lincs. PE12 7EE
Tel: 01406 490800
Fax: 01406 425744
E-Mail: gr.merchant@btconnect.com

Project
UPGRADING OF EXTERNAL FABRIC OF BUILDING
MAIN ROAD,
SURFLEET,
SPALDING, LINC'S.

Client
TEARS RECOVERY.

Drawing
PROPOSED FLOOR PLAN & ELEVATIONS.

Job Ref.	Drawing No.
1576-07.	05B.
Date	Drawn
NOV '07.	GRM.

Scales
1/100.

DO NOT SCALE FROM THIS DRAWING

This drawing is copyright and may not be altered, traced, photographed or used for any other purposes other than that for which it is issued. The General Contractor is to check all dimensions on site and report any discrepancies to the Architect. All details shown on this drawing including foundations are shown typically and may require adjustment to fit the area. No responsibility can be accepted for abnormal conditions which may be discovered on site unless reported in the normal course. Where planning or design amendments may be considered, site soil surveys and trial excavations may be necessary in order to establish specific site conditions before foundation work is undertaken. This drawing is limited to the amount of information contained and does not purport to contain a full specification of the works. It is solely for the purpose of obtaining Planning / Building Regulation approval. This drawing must not be used as a contract document alone. The works will not be supervised or inspected on site by G R Merchant or any representative thereof. It is the client or their appointed agents responsibility to control workmanship, substitution of materials, adherance to specification, variations to contract etc.All materials to be new unless otherwise stated and all components and materials etc. to be used fitted and installed etc. in strict accordance with manufacturers instruction and relevant code of practice. Materials shall conform to appropriate British standard specification or BBA certificate or European code equivalent. The Employer / Client shall ensure that the selected contractor is conversant with and advises all measures necessary to achieve compliance with Health and Safety legislation for Building sites and Work places. The Employer / Client is advised that should the works need to comply with the Construction (Design and Management) Regulations an Independent Planning Supervisor will be required. The Contract Sum shall comprise of all that is shown on the drawing and details. Work that may not specifically be shown but can be reasonably inferred as necessary to carry out the works shall be deemed to be included. It is the responsibility of the owners to serve notice under the Party Wall etc. Act 1996 when building in close proximity to adjoining neighbors boundaries.