

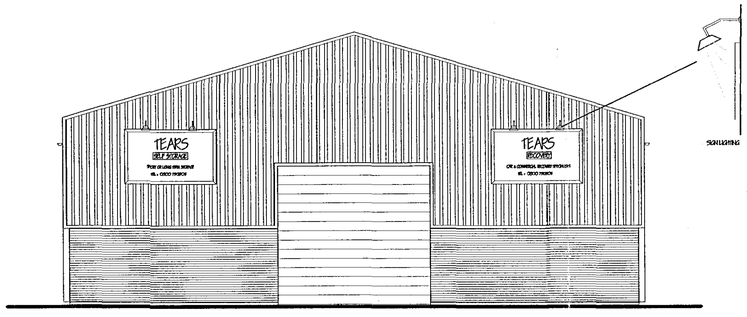



FRONT ELEVATION

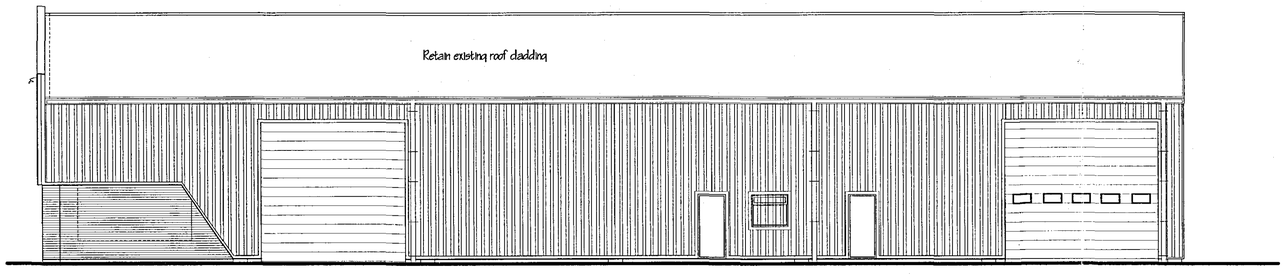

SIDE ELEVATION

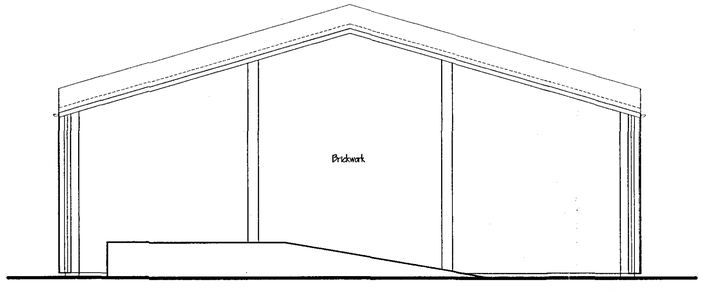

REAR ELEVATION

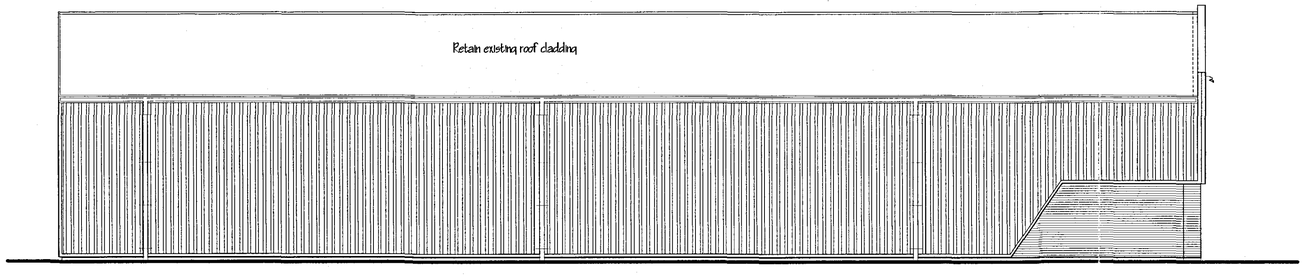


SIDE ELEVATION

EXTERNAL MATERIALS :-

FACING BRICKWORK TO MATCH EXISTING.

VERTICAL CLADDING - PLASTIC COATED STEEL SHEETING - GOOSEWING GREY WITH POPPY RED TRIMS & DOORS.

EXISTING SHEETING TO BE RETAINED ON THE ROOF.

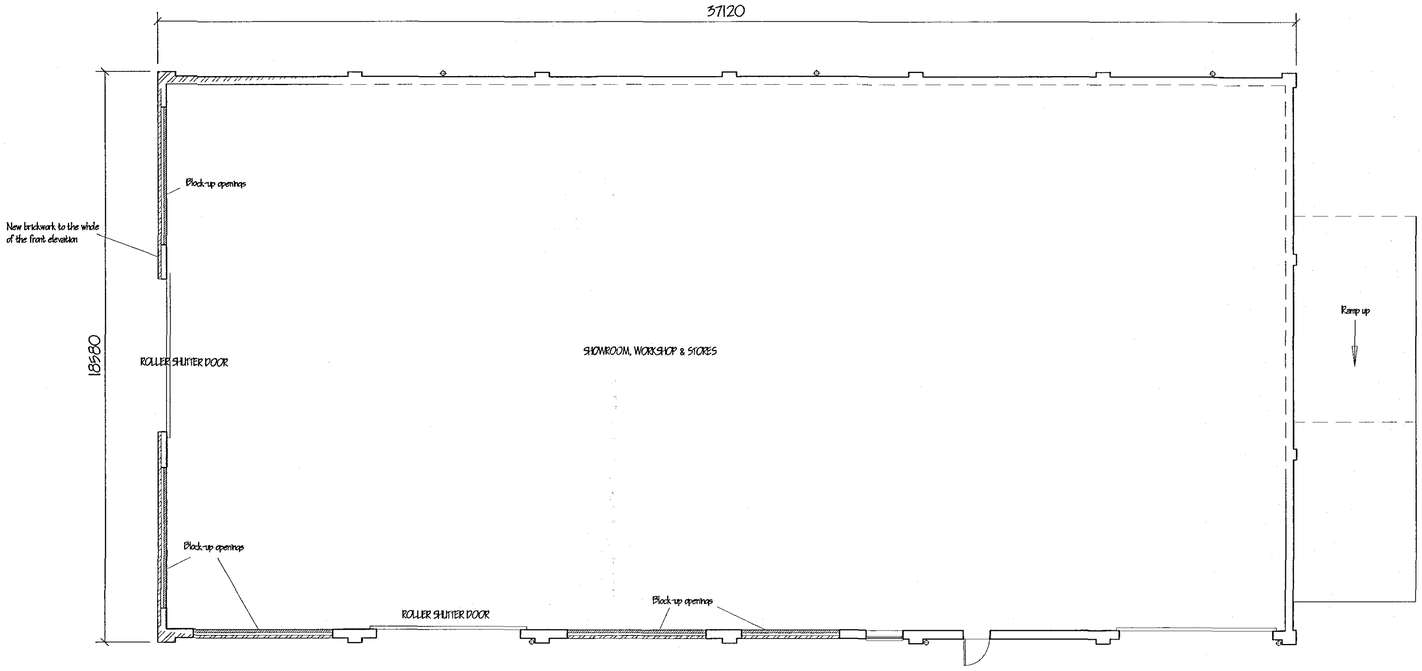

FLOOR PLAN

SHDC
Planning & Development
18 FEB 2008
Ref: 0205/08

DETERMINED PLAN

B.	CLIENTS AMENDMENTS - CLADDING DETAIL.	FEB '08.
A.	CLIENTS AMENDMENTS.	DEC '07.
ref:	revision	date

G. R. MERCHANT LTD.
I.ENG AMICE FIWO
ARCHITECTURAL, STRUCTURAL AND LAND DRAINAGE CONSULTANTS
4 Wrights Mews
12A Park Road, Holbeach,
Spalding, Lincs. PE12 7EE
Tel: 01406 490600
Fax: 01406 428744
E-Mail: gr.merchant@btconnect.com

Project
UPGRADING OF EXTERNAL FABRIC OF BUILDING
MAIN ROAD,
SUTTLEET,
SPALDING. LINC'S.

Client
TEARS RECOVERY.

Drawing
PROPOSED FLOOR PLAN & ELEVATIONS.

Job Ref.	Drawing No.
1976-07.	03B.
Date: NOV '07.	Drawn: GRM.

Scales
1/100.

DO NOT SCALE FROM THIS DRAWING
This drawing is copyright and may not be altered, traced, photographed or used for any other purpose other then that for which it is issued. The Genaral Contractor is to check all dimensions on site and report any discrepancies to the Architect. All details shown on this drawing including foundations are based upon typical site conditions related to the area. No responsibility can be accepted for abnormal conditions which may be discovered during construction unless reported to the Architect as that design amendments may be considered. Site soil surveys are recommended in respect of foundations to establish specific site conditions before foundation work is undertaken. This drawing is limited to the amount of information contained and does not purport to contain a full specification of the works. It is solely for the purpose of obtaining Planning / Building Regulation approval. This drawing must not be used as a contract document alone. The works will not be supervised or inspected on site by G.R. Merchant or any representative thereof. It is the client or their appointed agents responsibility to control workmanship, substitution of materials, adherence to specification, variations to contract etc.All materials to be new unless otherwise stated and all components and materials etc. to be used fixed and installed etc. in strict accordance with manufacturers instruction and relevent code of practice. Materials shall conform to appropriate British standard specification or BBA certificate or Eurocrown code equivalent. The Employer / Client shall ensure that the selected contractor is conversant with all aspects of Health and Safety legislation for the safety of operatives and others in accordance with Health and Safety legislation for Building Site and Work Practices. The Employer / Client is reminded that should the works need to comply with the Construction (Design and Management) Regulations 1994 then a Planning Supervisor will be required. The works shall comprise of all that is shown on this drawing and all the Work that may not specifically be shown but may be reasonably inferred as necessary to carry out the works shall be deemed to be included. It is the plot / land owners responsibility to be aware of the Party Wall etc. Act 1996: when building in close proximity to adjoining neighbors boundaries.