



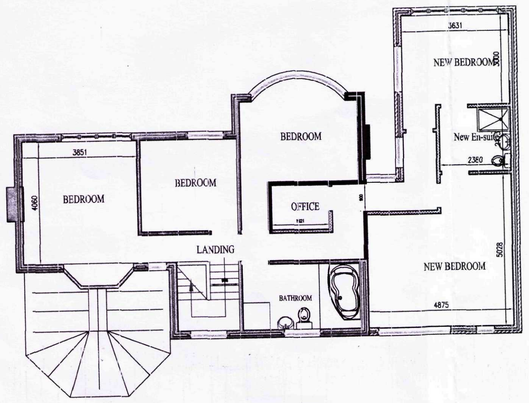

PROPOSED SOUTH ELEVATION

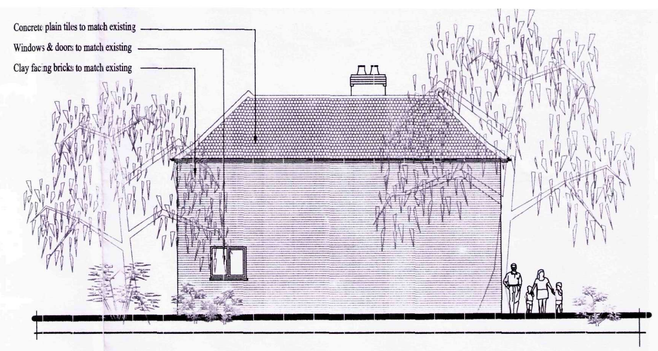


PROPOSED EAST ELEVATION


DETERMINED PLAN




PROPOSED NORTH ELEVATION

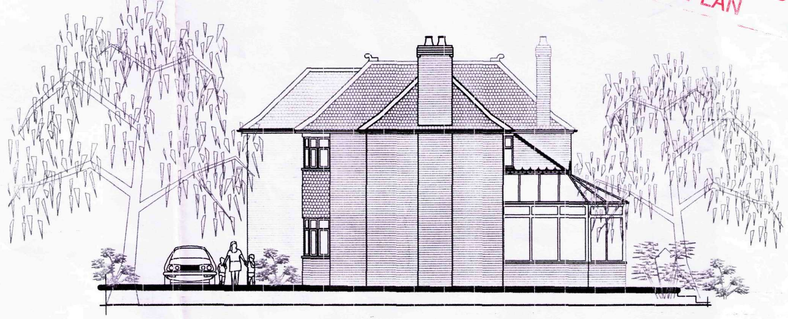


PROPOSED WEST ELEVATION

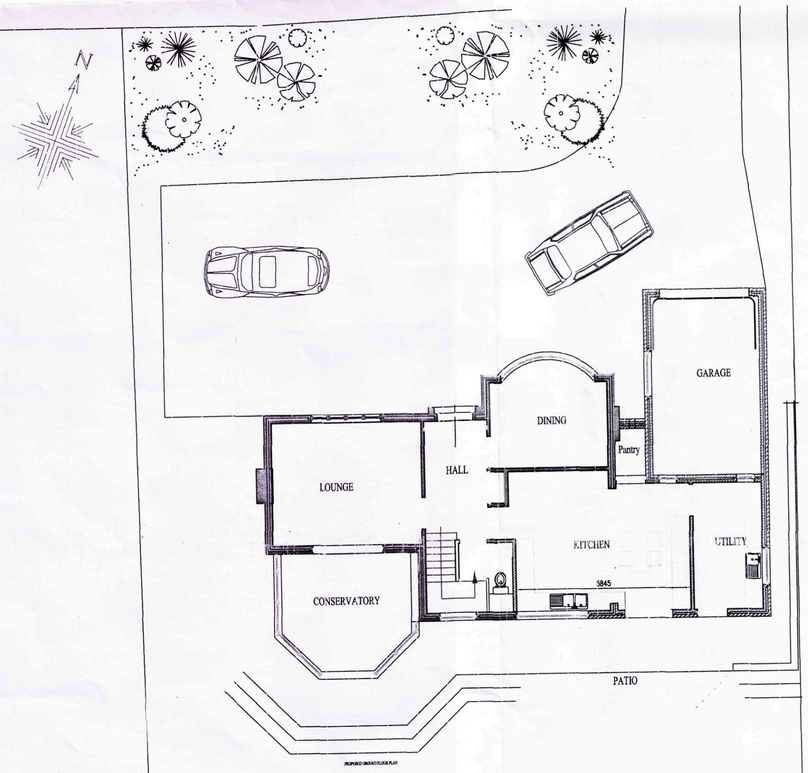

SEAS END ROAD

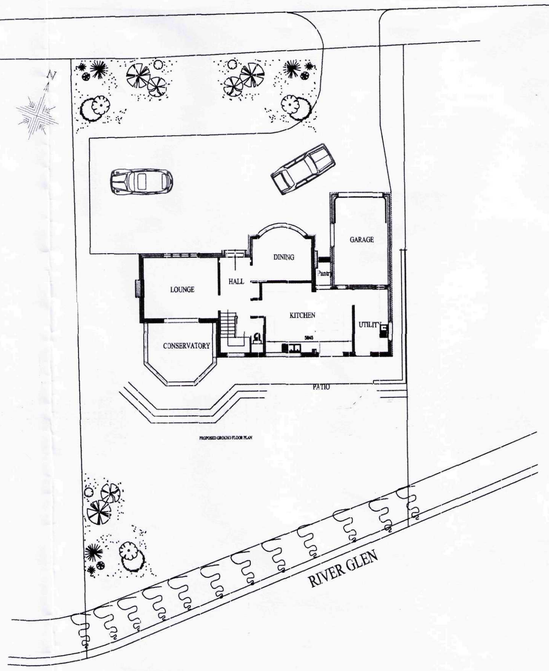

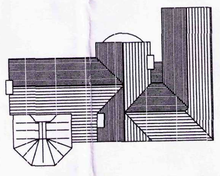

PROPOSED ROOF PLAN

Planning & Development
3HDC
2 4 MAR 2009
Ref: 0209/09

JOHN D LYNCH
partnership
CHARTERED ARCHITECTS

Client
Mr & Mrs P Sacks

Project
Extensions to No.1 Seas End Road, Surfleet


Drawing
Plans & Elevations of Proposed Dwelling

Date: March. 2009 | Drawn: Jdl


Job No.: 1692 | Drawing No.: AD/1

Scale: 1:100, 1:200 | Revision:

28 Havelock Street,
Spalding, Lincs PE11 1QF
Tel : 01775 724187
Email : johndlynchArch@aol.com

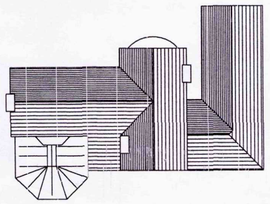

ROOF PLAN

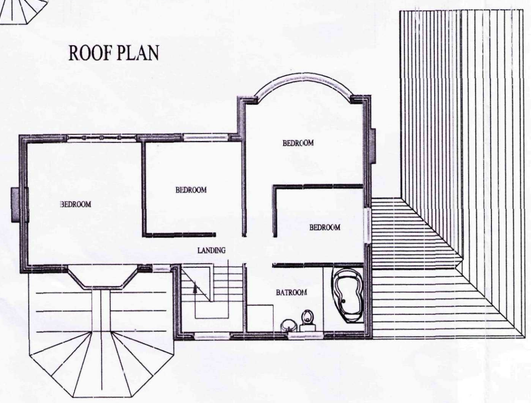


FIRST FLOOR PLAN



NORTH ELEVATION




SOUTH ELEVATION

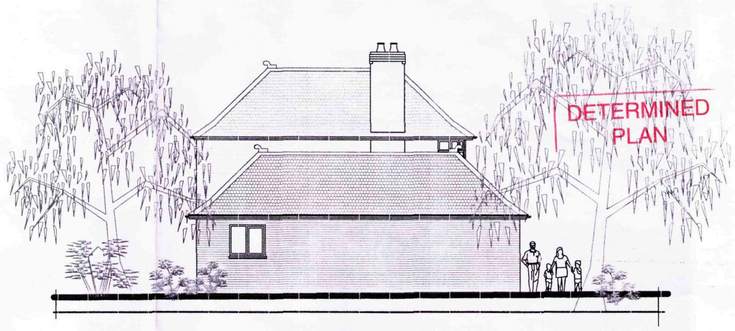


EAST ELEVATION

DETERMINED PLAN

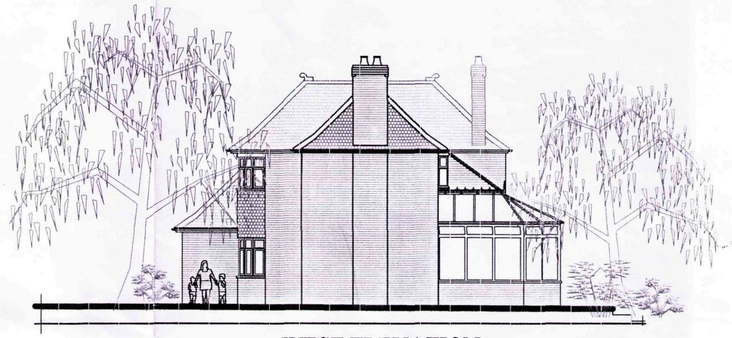

WEST ELEVATION




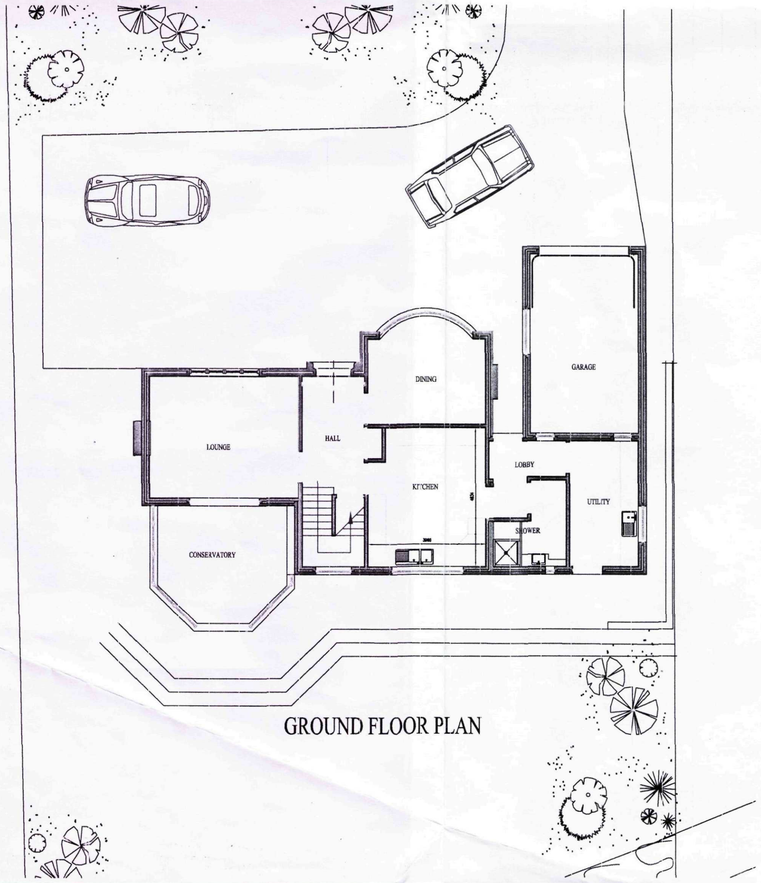

GROUND FLOOR PLAN



GROUND FLOOR PLAN

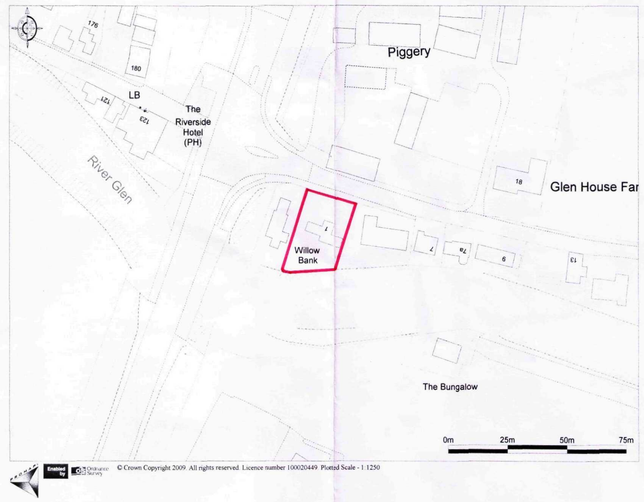

© Crown Copyright 2009 All rights reserved Licence number 100020449 Plotted Scale - 1:1250

JHDC Planning & Development
2 4 MAR 2009
Ref: 0209/09

JOHN D LYNCH
partnership
CHARTERED ARCHITECTS

Client
Mr & Mrs P Sacks

Project
Extensions to No.1 Seas End Road, Surfleet

Drawing
Plans & Elevations of Existing Dwelling

Date March. 2009 | *Drawn* Jdl

Job No. 1692 | *Drawing No.* AL/1

Scale 1:100, 1:200, 1:1250 | *Revision*

28 Havelock Street,
Spalding, Lincs PE11 1QF
Tel : 01775 724187
Email : johndlynchArch@aol.com