
DO NOT SCALE THIS DRAWING. THE CONTRACTOR IS DEEMED TO HAVE CHECKED ALL DIMENSIONS ON SITE AND REPORT ANY DISCREPANCIES TO OGLESBY & LIMB LTD.
THE CONTENTS OF THIS DRAWING ARE COVERED BY COPYRIGHT AND REMAIN THE PROPERTY OF OGLESBY & LIMB LTD. WRITTEN APPROVAL MUST BE OBTAINED FROM OGLESBY & LIMB LTD PRIOR TO DUPLICATION OR REPRODUCTION OF THIS DRAWING OR ITS CONTENTS.
ANY DIMENSIONS NOT SHOWN ARE TO BE CHECKED AND AGREED WITH OGLESBY & LIMB LTD.

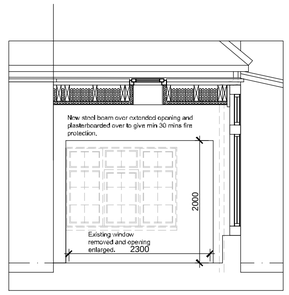


North West Elevation （Rear）




South West Elevation （Side）



Section B-b

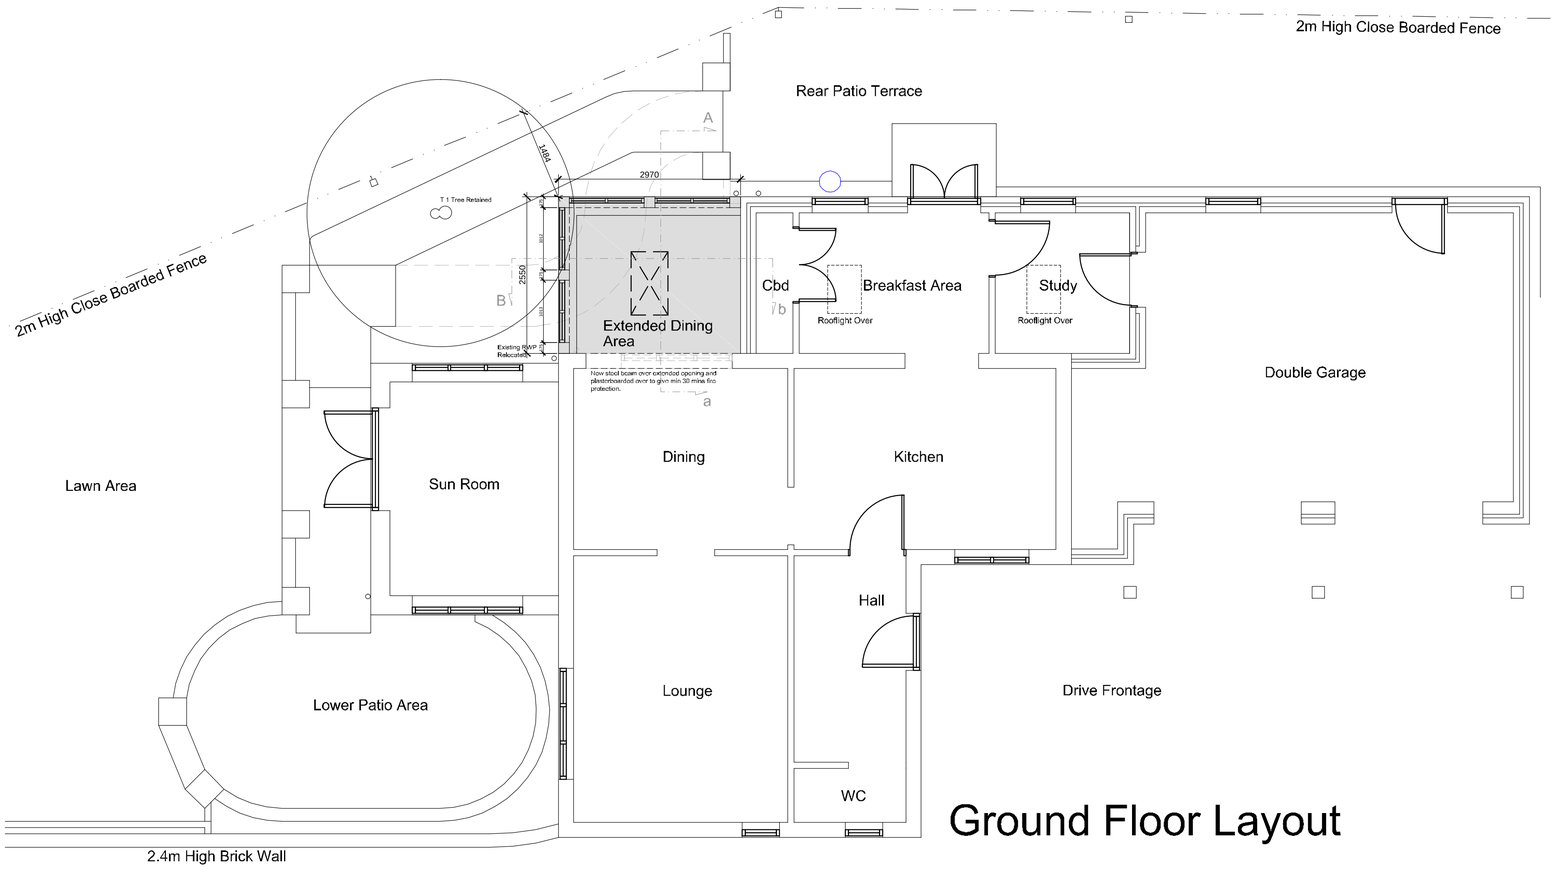

Ground Floor Layout

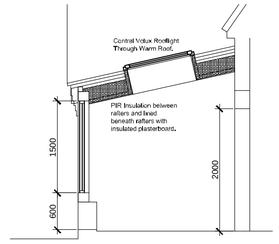

Section A-a

SCALE 1 : 50
SCALE 1 : 1
0m 0.5m 1m 2m 3m 4m 5m
0m 10mm 20mm 40mm 60mm 80mm 100mm

Ref.	Date	Description	Initial
A	02.03.2015	Single Rooflight To Roof and Windows To Be White uPVC set in Oak Frame To Match Ex.	CLS

Oglesby & Limb Ltd
Chartered Architect
Suites 4 & 5, Market Chambers
12 Market Place, Spalding, Lincs
PE11 1SL
Tel: 01775 761196
e-mail: design@o-l-ltd.co.uk

Client:
Mr and Mrs P Simpson

Project:
**Nr 52 Station Road,
Surfleet,
Spalding**

Drawing Title:
**Ground floor plan As Proposed
Part Elevations As Proposed**

PLANNING APPLICATION ISSUE

Date:	Scale:
09.02.15	as shown @ A1
Drawn by: CLS	Checked by: AJO

Drawing Number:	Rev:
A1129 - 10	A