
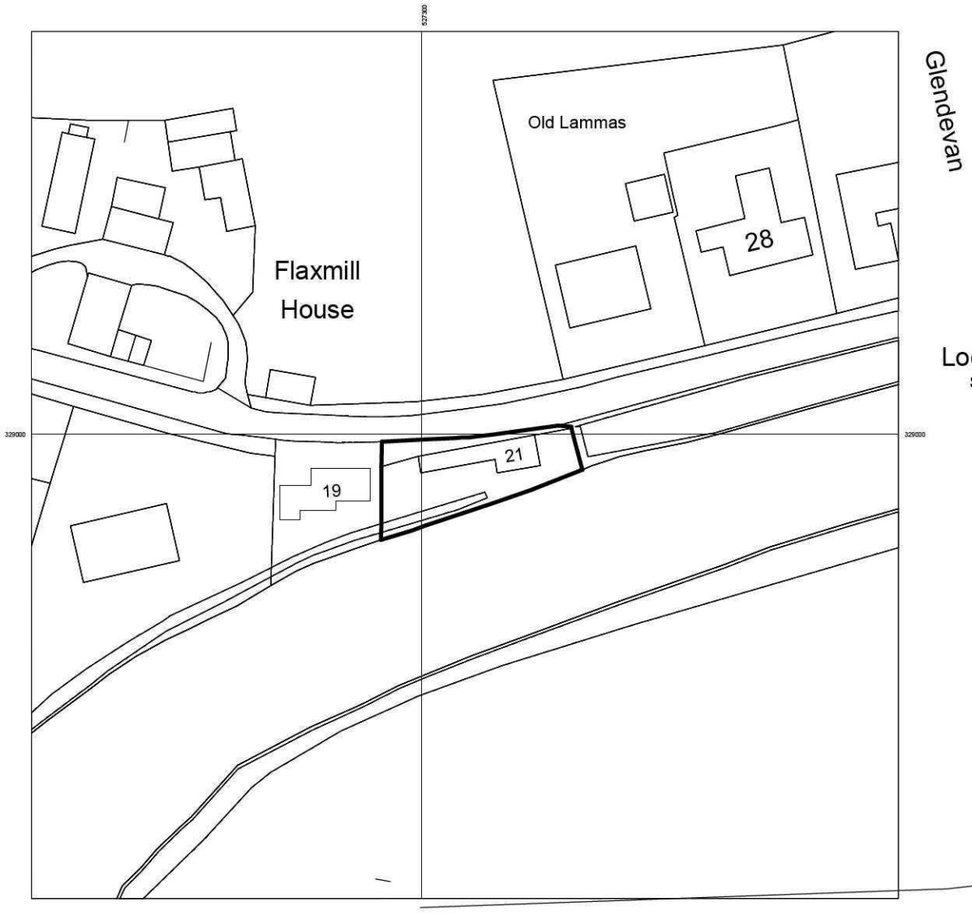


Location Plan
Scale 1:1000

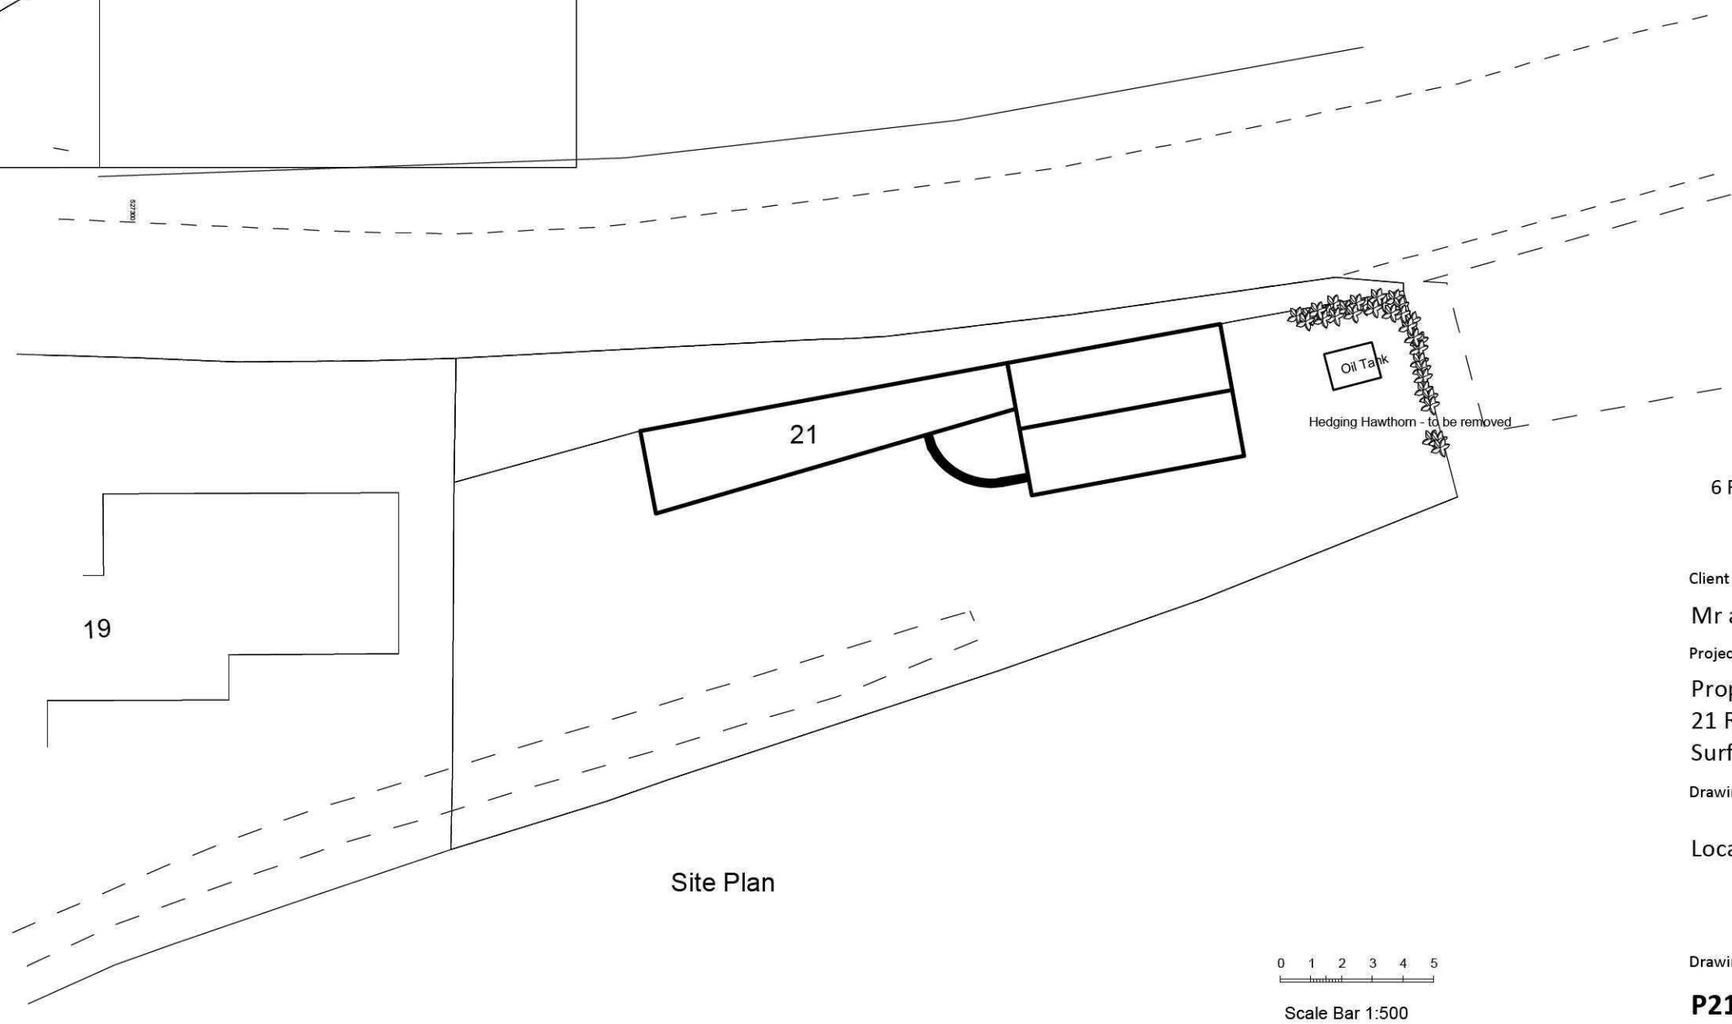

Site Plan

0 1 2 3 4 5

Scale Bar 1:500

General Notes

This drawing has been initially prepared for the purpose of obtaining statutory approvals and is not to be used as a drawing for construction purposes. Following approval from the local authority the drawings will be marked FOR CONSTRUCTION and may be used on site.

Dimensions shown on the drawing are in millimetres and should be verified on site. Any discrepancies should be immediately notified.

The scale of the drawing is noted below. However scale measurements taken from the drawing are for approximation only. Dimensions where critical will need to be verified by the architect or specialist contractor.

This drawing isto be read in conjunction with all other relevant Architects and Engineers drawing. Discrepancies between drawings must be notified.

MIAN Design

6 Royal Oak Court Green Lane Dagenham RM8 1BL
Telephone 020 8598 2158

Client

Mr and Mrs J Burman

Project

Proposed Extension and Refurbishment
21 Resevoir Road
Surfleet Seas End PE11 4HD

Drawing Title

Location and Site Plan

Drawing Nr	Revision	Date
P218 - 01 A3		18 11 11