

STUDIO 11 ARCHITECTURE

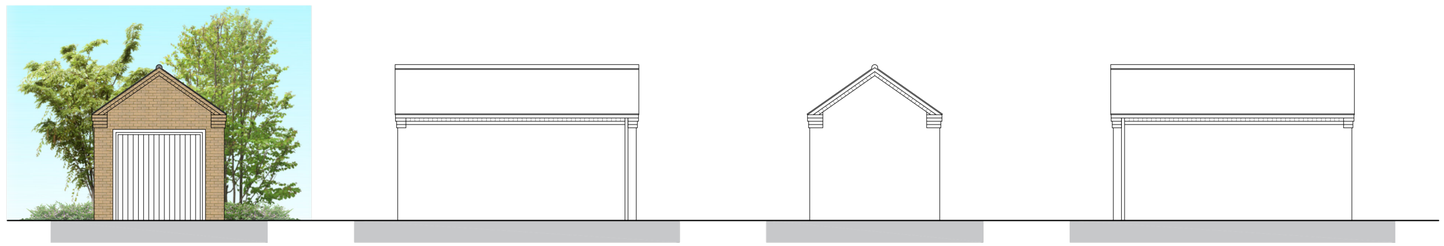

Front Elevation **Side Elevation** **Rear Elevation** **Side Elevation**

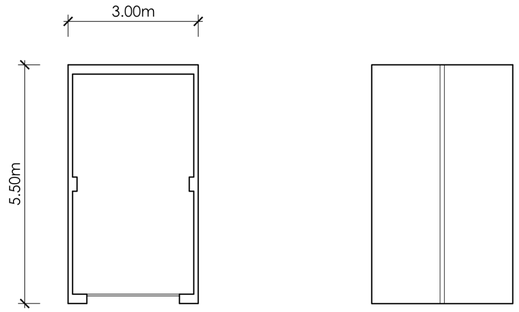

Floor Plan

Roof Plan

Do not scale directly from this drawing. All discrepancies are to be brought to the attention of the below office.

The copyright to this drawing is owned by studio 11 architecture.

REVISION DATE DRAWN DESCRIPTION

STUDIO11 architecture

THE BOATHOUSE, HARBOUR SQUARE,
NENE PARADE, WISBECH,
CAMBRIDGESHIRE. PE13 3BH

T: 01945 467339
E: design@studio11architecture.co.uk
W: www.studio11architecture.co.uk

CLIENT Seagate Homes Ltd

PROJECT Proposed Residential Development at Coalbeach Lane South, Surfleet

DRAWING Single Garage Design 1 - Floor Plans & Elevations

DRAWN	PROJECT DESIGNER	PROJECT DIRECTOR
EG	KB	KB

DATE	SCALE	PAPER SIZE
03.09.2020	1:100	A2

DRAWING NUMBER 415.SG.01

Working in partnership with **Ralph Charman Associates** & **Eleven Consultants**

ARCHITECTURE