
Do not scale directly from this drawing. All discrepancies are to be brought to the attention of the Practice.
The copyright to this drawing is owned by Trevor A Clay RIBA Ltd.



PROPOSED FRONT ELEVATION



EXISTING FRONT ELEVATION

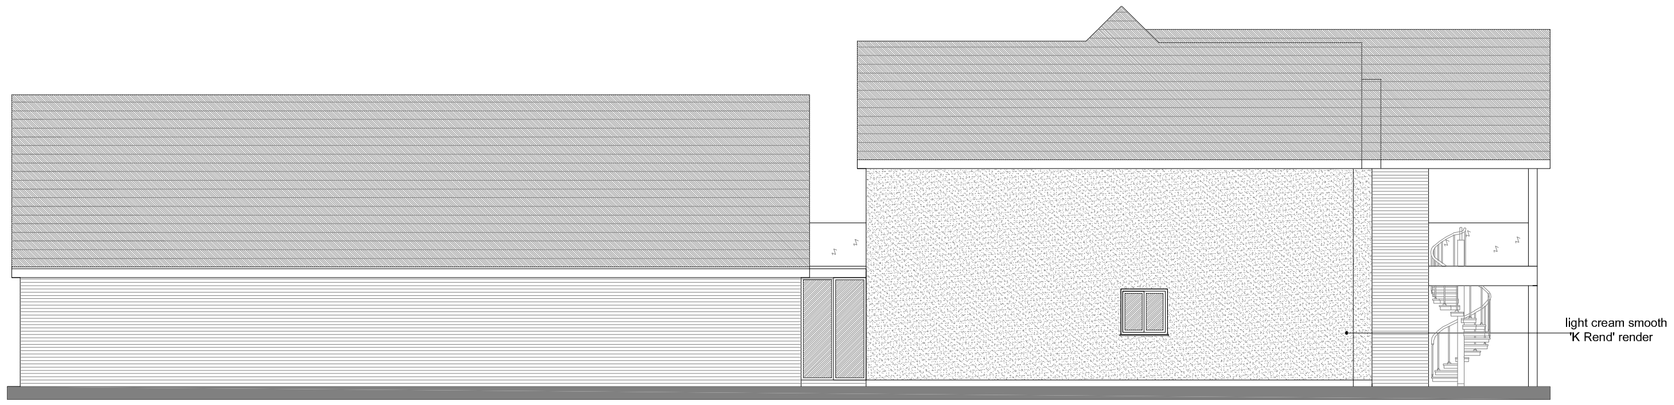


PROPOSED SIDE ELEVATION




EXISTING SIDE ELEVATION



PROPOSED REAR ELEVATION

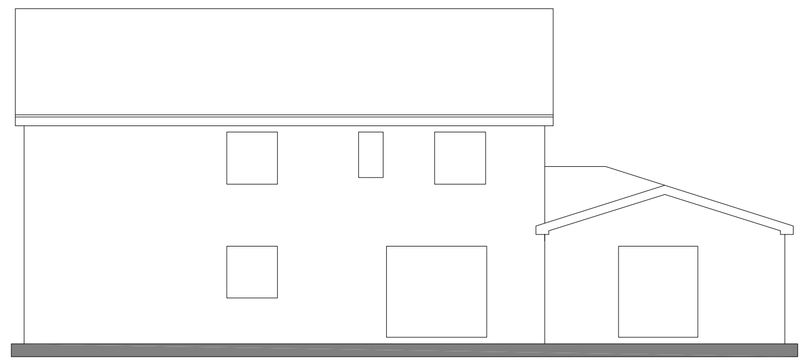

EXISTING REAR ELEVATION

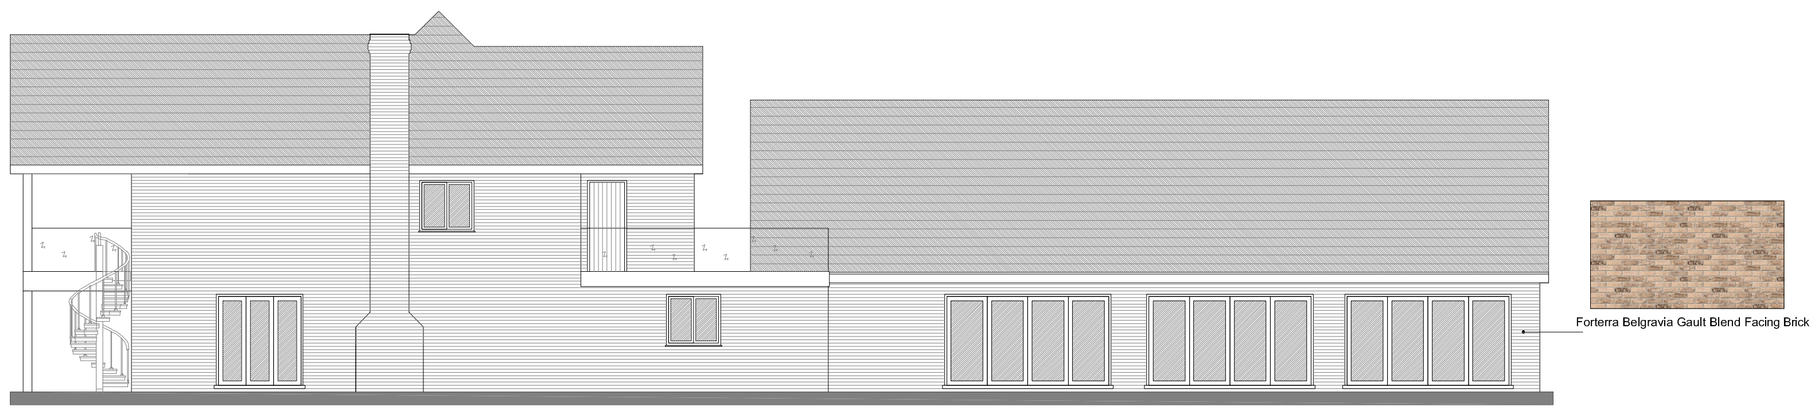

PROPOSED SIDE ELEVATION



EXISTING SIDE ELEVATION

Revision	Date	Drawn	Description
Client	Harry Brown		
Project	Proposed extension & alteration @ The Chestnuts, Reservoir Rd		
Drawing	Planning - Elevations		
Scale	1:100 @ A1	Drawn AWM Checked TAC Date 10/03/2021	Drawing No. 20/573/PA/006

Trevor A Clay RIBA Ltd, 14 Old Fendike Road, Weston Hills, Spalding, Lincs. PE126DD
01406 380027 07778 597975 trevor@tacarchitects.co.uk www.tacarchitects.co.uk