


Do not scale directly from this drawing. All discrepancies are to be brought to the attention of the Practice.
The copyright to this drawing is owned by Trevor A Clay RIBA Ltd.

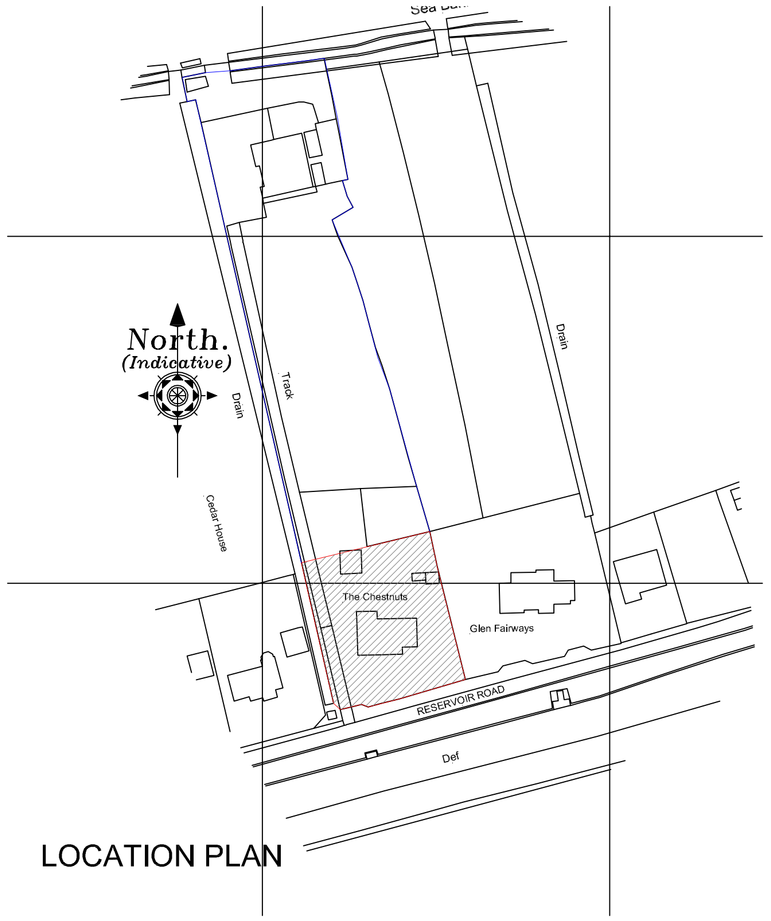


LOCATION PLAN

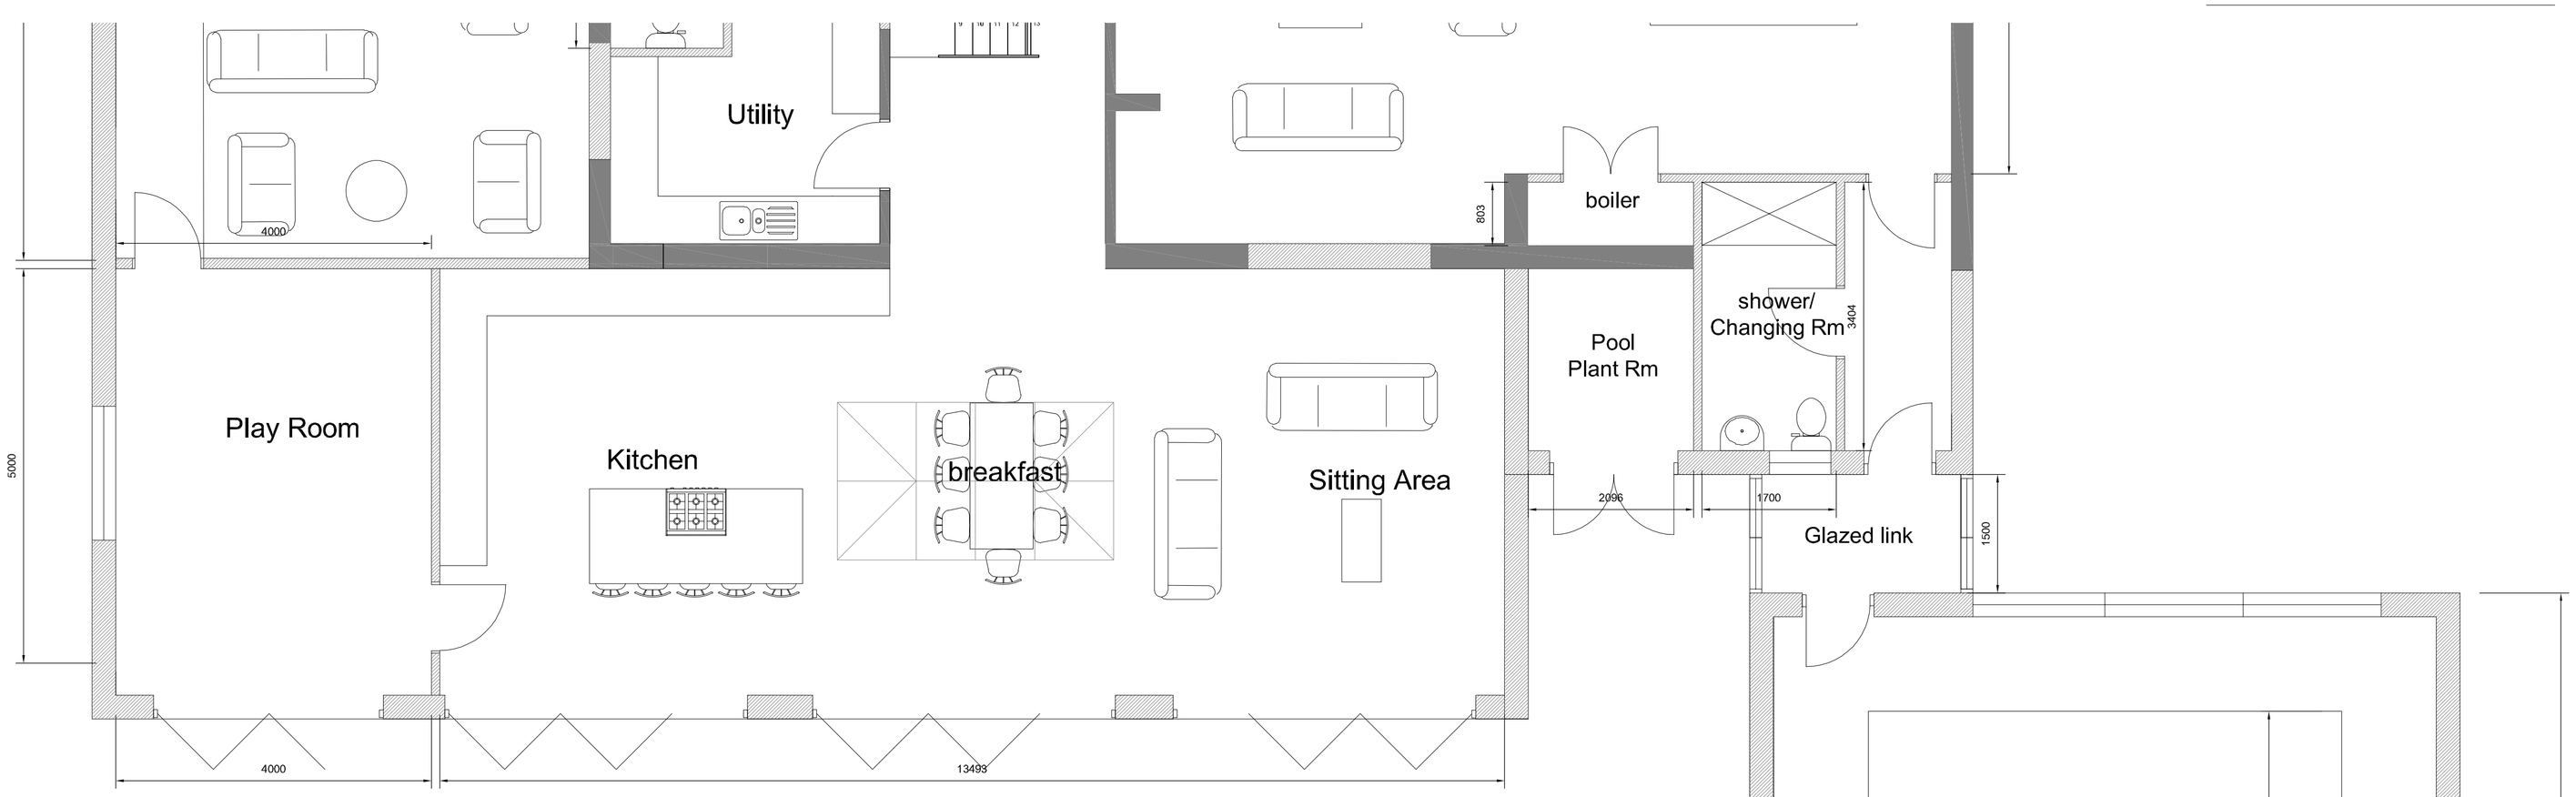



PROPOSED GROUND FLOOR PLAN
(showing swimming pool)

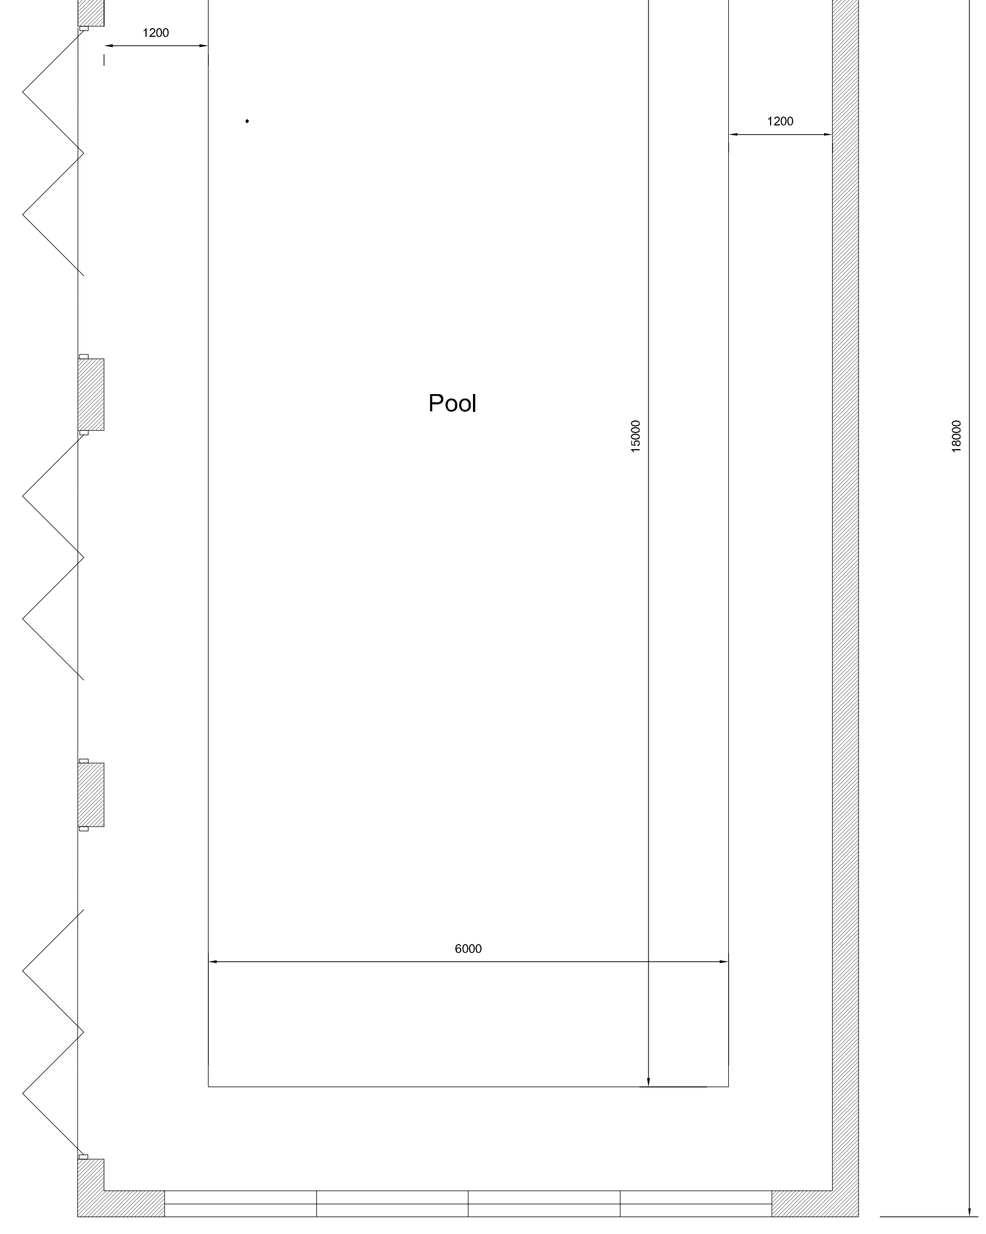






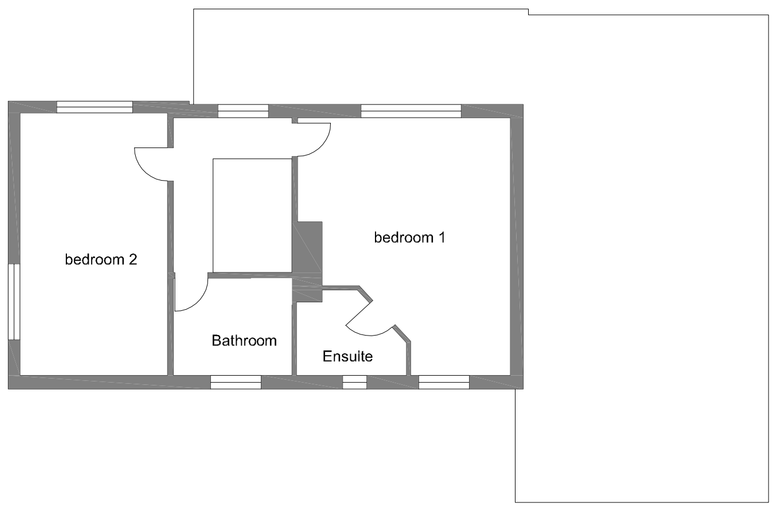


EXISTING FLOOR PLANS

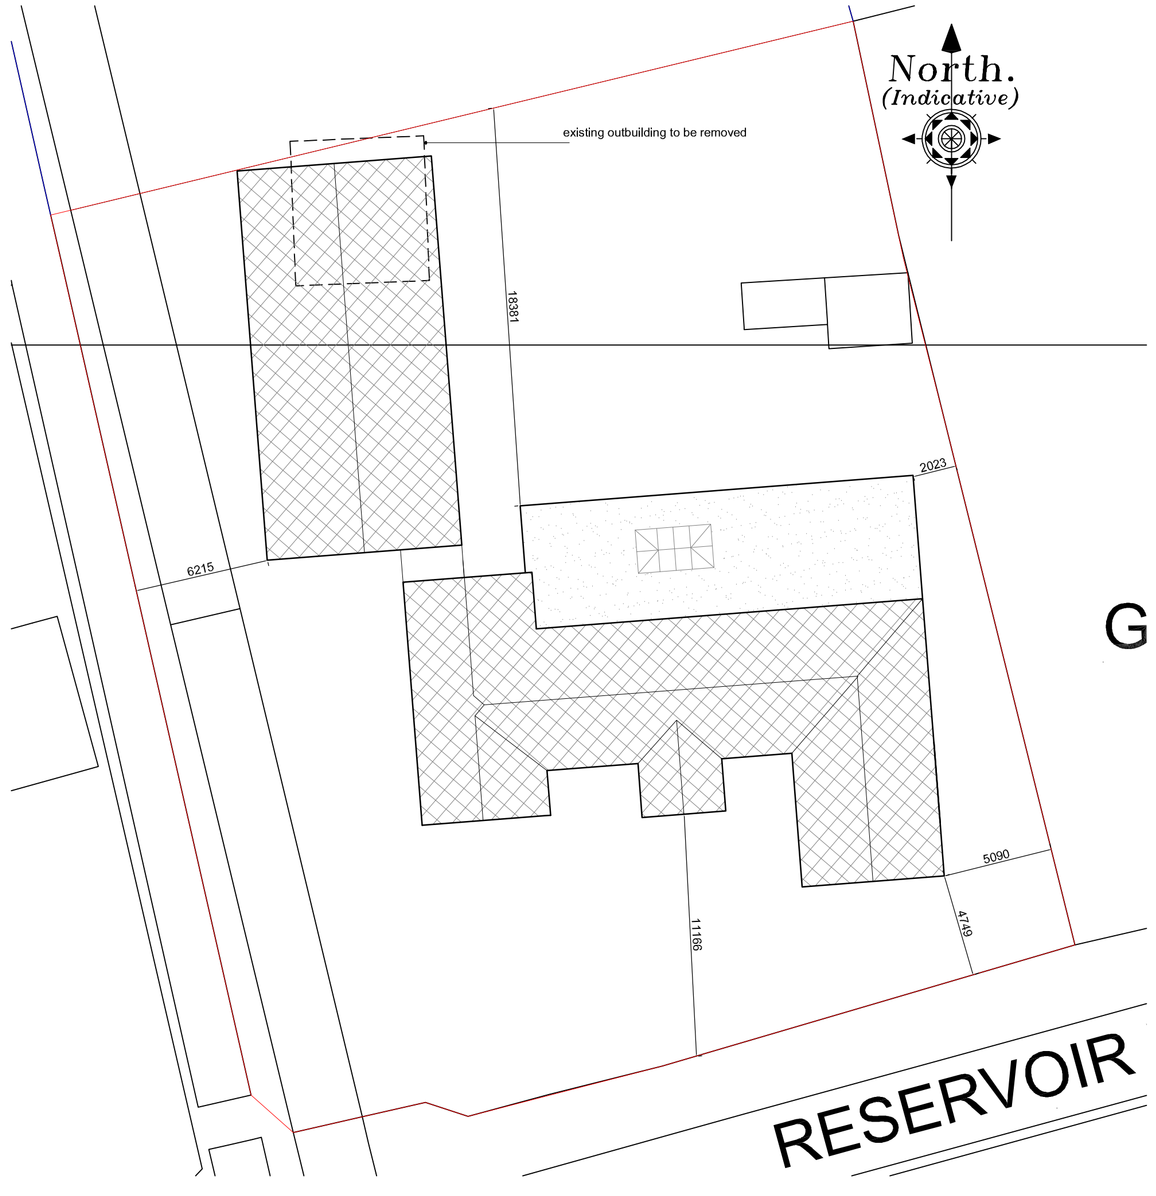


PROPOSED BLOCK PLAN

| Revision | Date | Drawn | Description |
|---|---|---|---|
| G | | | |

Client Harry Brown

Project Proposed extension & alteration @ The Chestnuts, Reservoir Rd

Drawing Planning - Floor Plans, Block & Location Plans

Scale 1:50, 1:200 1:1250 @ A1 Drawn AWM Checked TAC Date 10/03/2021

Drawing No. 20/573/PA/008

Trevor A Clay RIBA Ltd, 14 Old Fendike Road, Weston Hills, Spalding, Lincs. PE126DD
01406 380027 07778 597975 trevor@tacarchitects.co.uk www.tacarchitects.co.uk