
Do not scale directly from this drawing. All discrepancies are to be brought to the attention of the Prac

The copyright to this drawing is owned by Trevor A Clay RIBA Ltd.


PROPOSED GROUND FLOOR PLAN

(minus swimming pool)

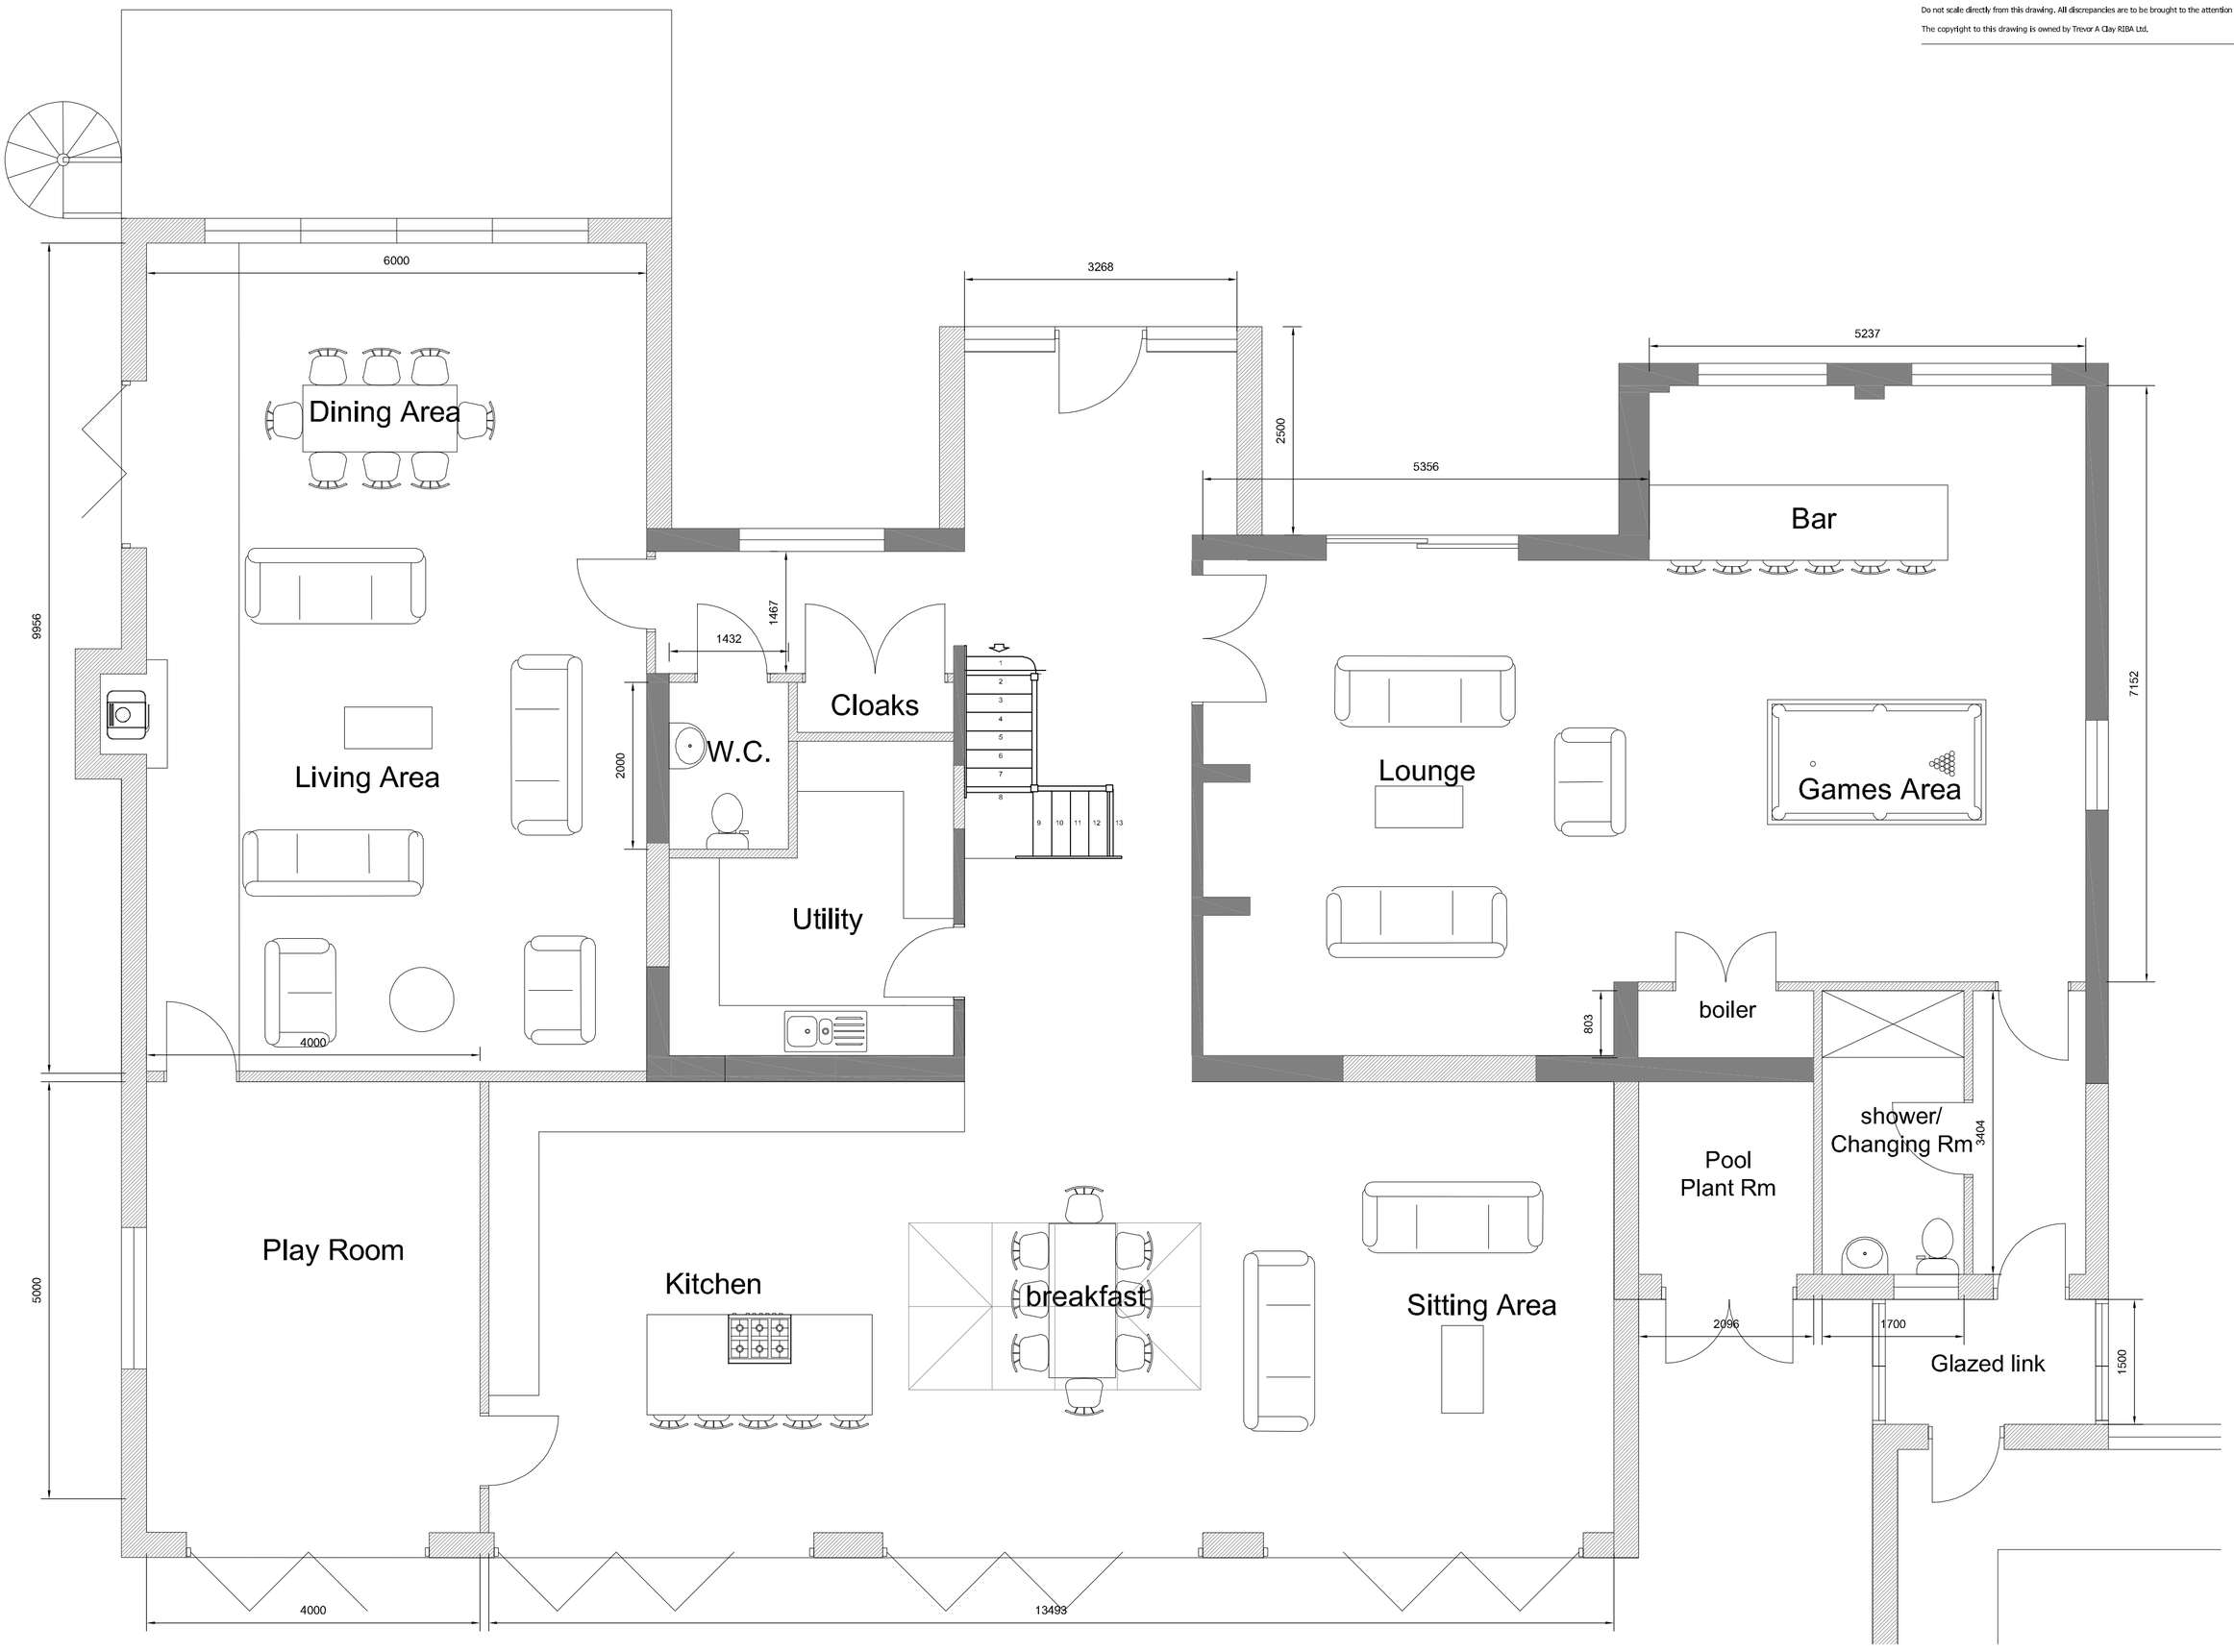

PROPOSED FIRST FLOOR PLAN

(minus swimming pool)

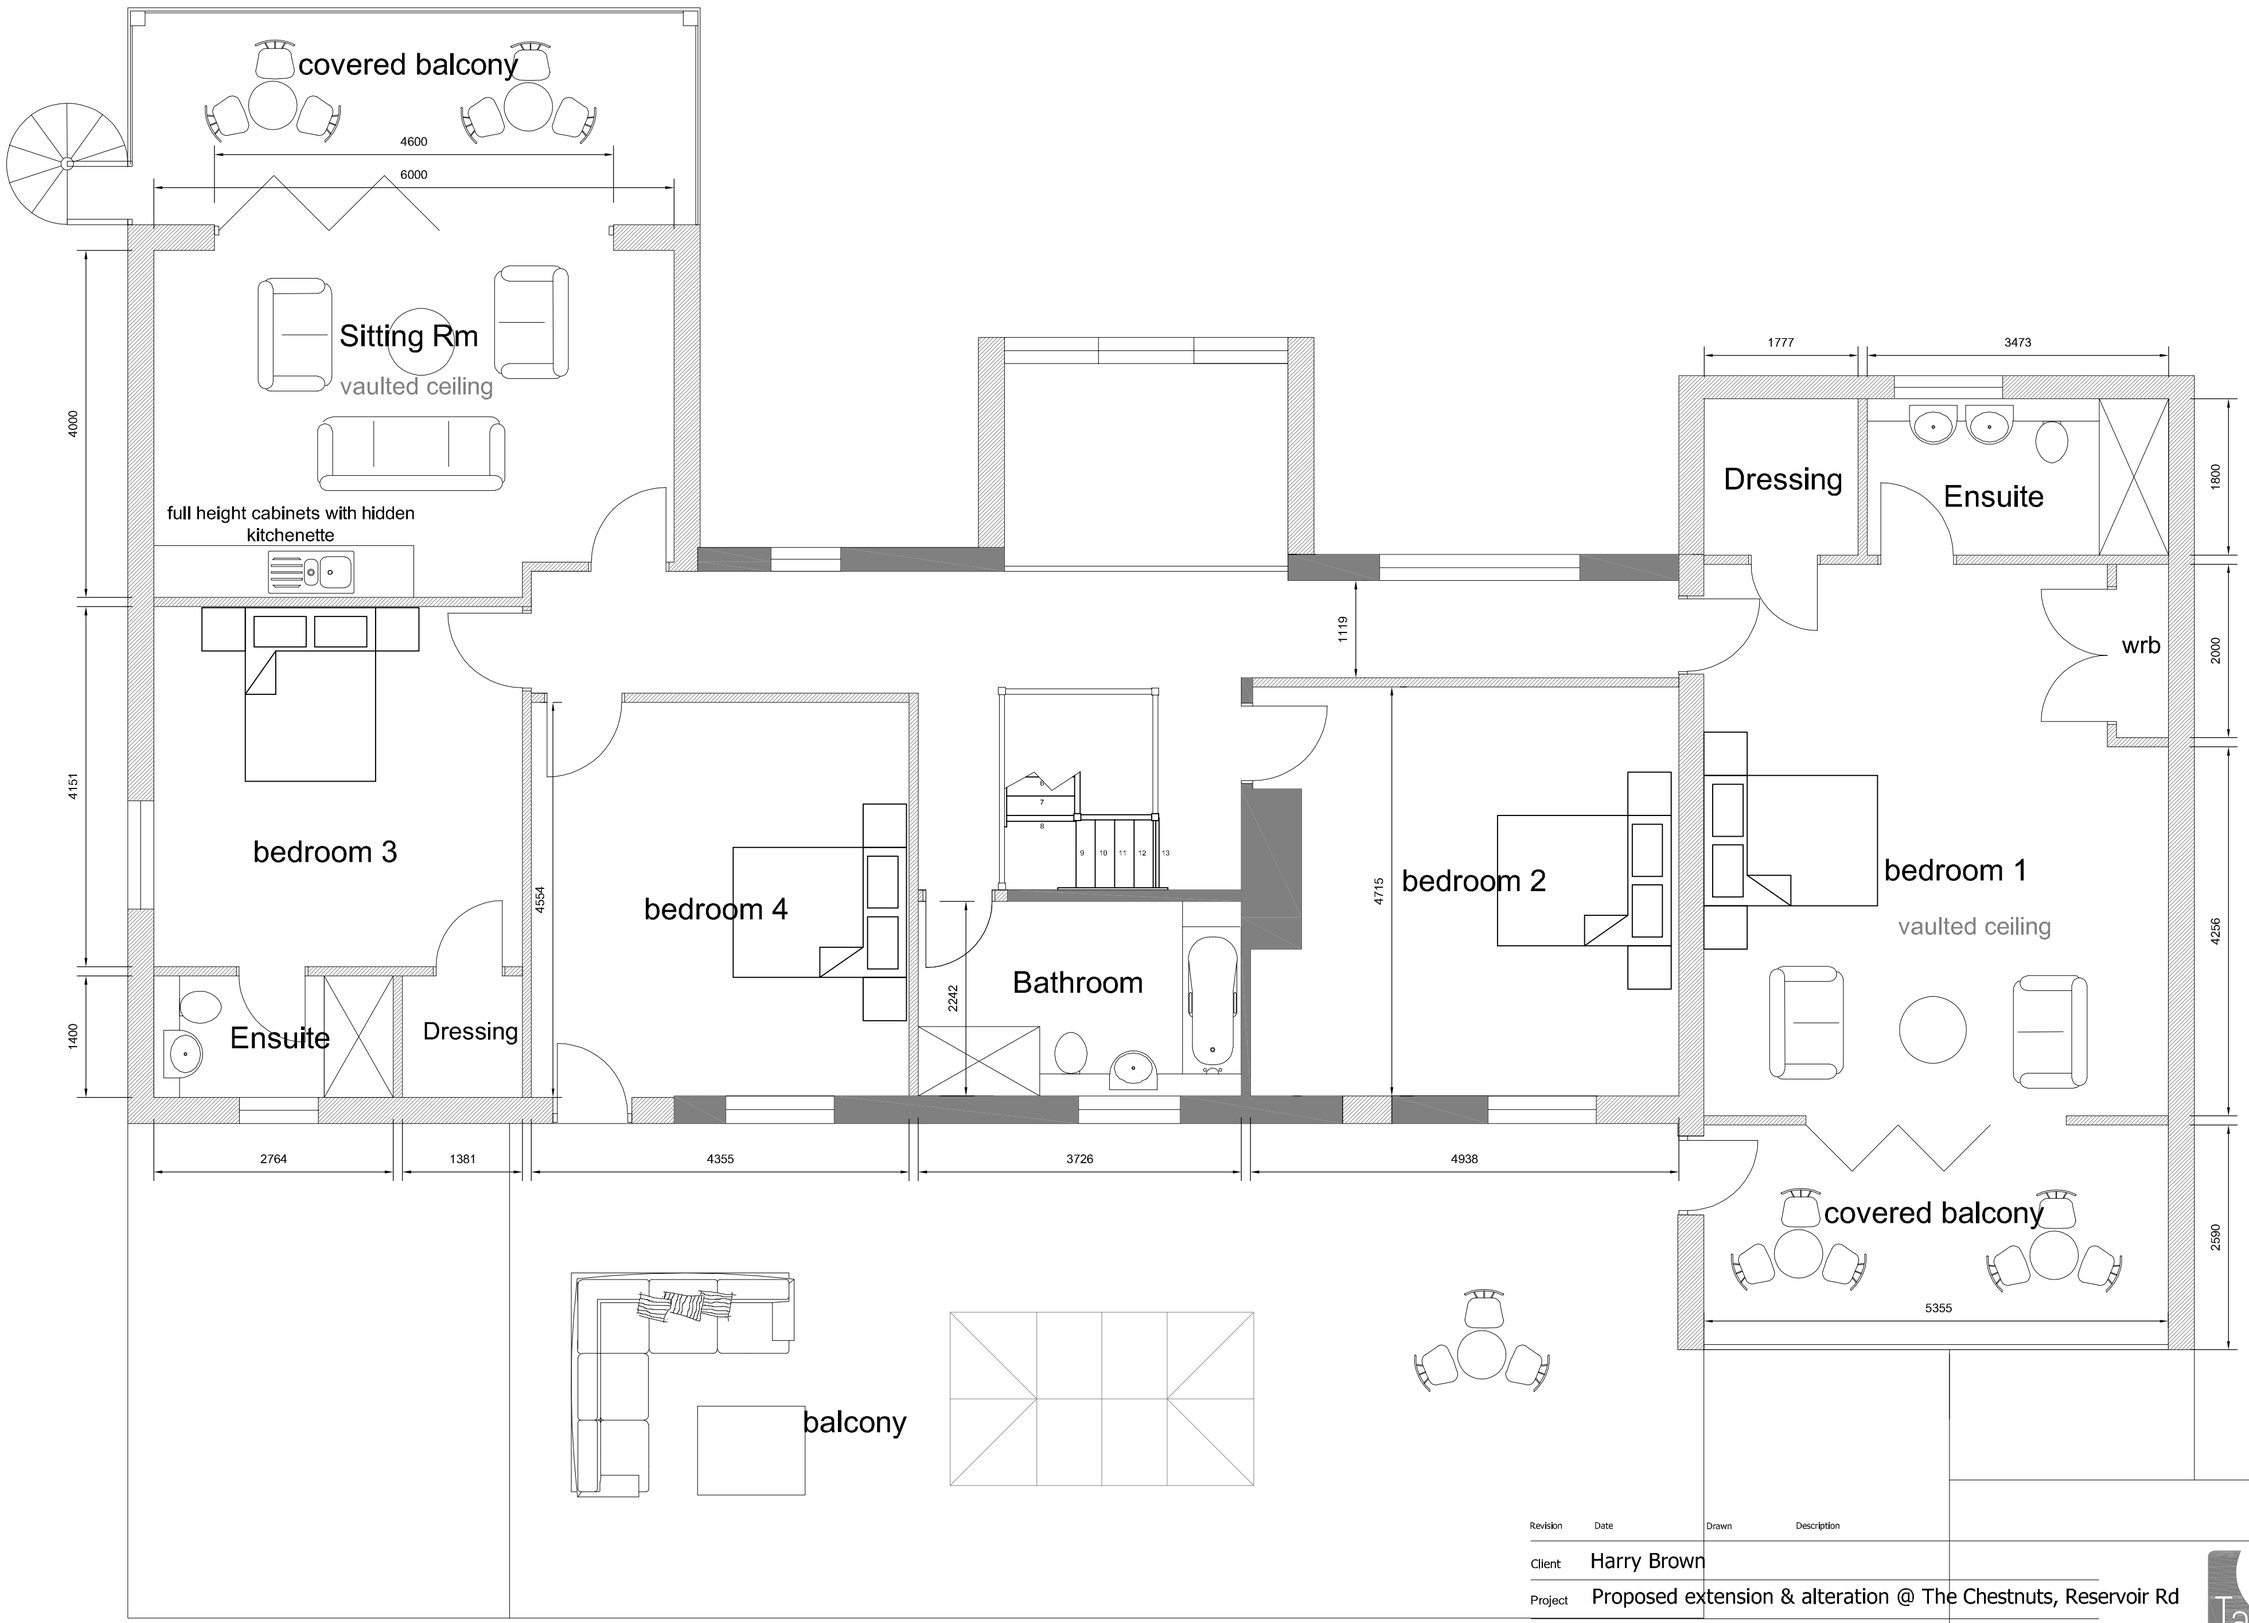

Revision	Date	Drawn	Description

Client Harry Brown

Project Proposed extension & alteration @ The Chestnuts, Reservoir Rd

Drawing Planning - Ground Floor Plans

Scale 1:50 @ A1 Drawn AWM Checked TAC Date 10/03/2021

Drawing No. 20/573/PA/007

TAC ARCHITECTS

Trevor A Clay RIBA Ltd, 14 Old Fendike Road, Weston Hills, Spalding, Lincs. PE126DD
01406 380027 07778 597975 trevor@tacarchitects.co.uk www.tacarchitects.co.uk