A double row of thorn, blackthorn - 50 to mix with 50 cm bareroot roots and 30 cm bareroot plants - planted through hedging mulch mat.

Acer saccharinum

Ash trees (trained standard) 1.8m high at planting

Beth. purple

Brilliantissimum

Betula pendula (Silver birch)

Acer negundo 'Variegatum'

Lonicera

4850

1.2m high close boarded fence

No. 28.

Hawthorn hedge

gravel drive

25

Aral & Cotoneaster

Quercus robur

Hawthorn hedge

7.5

Malus 'Golden Hornet'

Malus 'John Downie'

tarmac

Silver birch 1.8m ht. at planting

Poplar - ecky

Ecky manhole

Ecky kerb

RESERVOIR ROAD.

DETERMINED PLAN

SOUTH HOLLAND DC
HOUSING & PLANNING
10 MAR 1997
Ref: 0249/97

Rev A - additional landscaping added.

Cley Developments Ltd

23 Cley Hall Drive, Spalding, Lincs. PE11 2EB

Tel : 01775 724737 / 767968

Project

PROPOSED DEVELOPMENT AT RESERVOIR ROAD SHEET DRO END SPALDING.


Drawing Title

Block plan


Scale 1:200

Date Nov 96 Drawn DL


Drawing No. 96/30/03

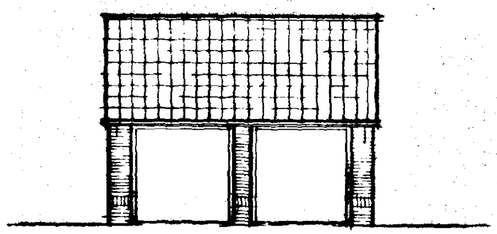


SOUTH

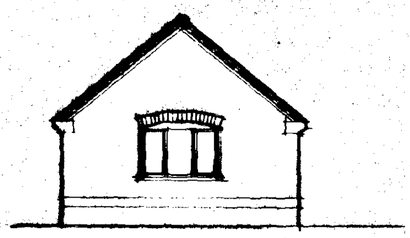


WEST

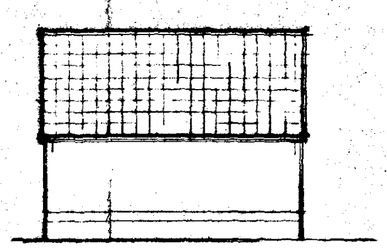


NORTH

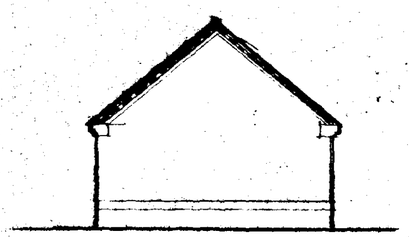

EAST

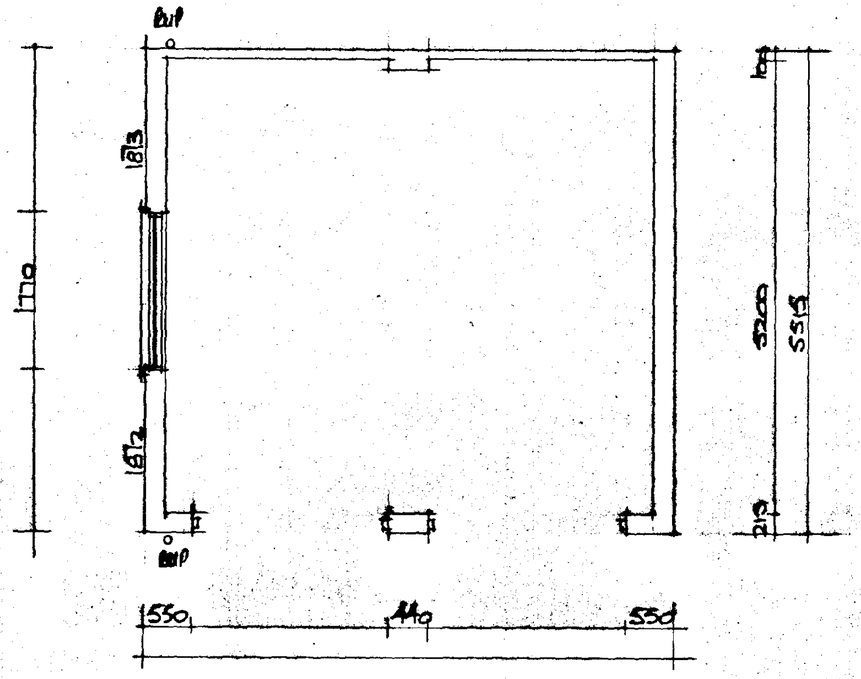

FLOOR PLAN

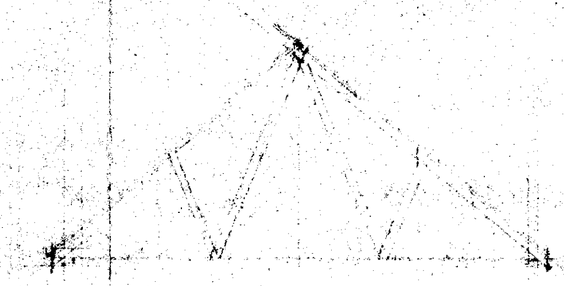

SECTION

DETERMINED PLAN

SOUTH HOLLAND DC
HOUSING & PLANNING
10 MAR 1997
Ref: 0249/97

Cley Developments Ltd

23 Cley Hall Drive, Spalding, Lincs PE11 2EB

Tel : 01775 724737 / 767966

Project
Proposed Development At
Plot 2 Reservoir Road
Sutterton Dod End
Moulton

Drawing Title
Cartlodge


Scale 1:50. 1:100.

Date March 97 Drawn AL

Drawing No.
96/30/04




SOUTH

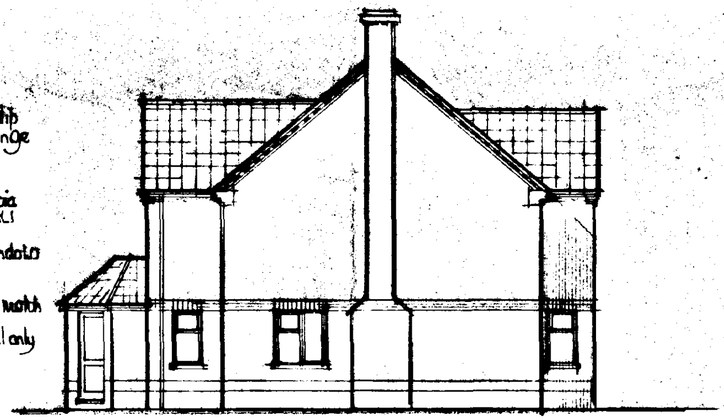


WEST




NORTH

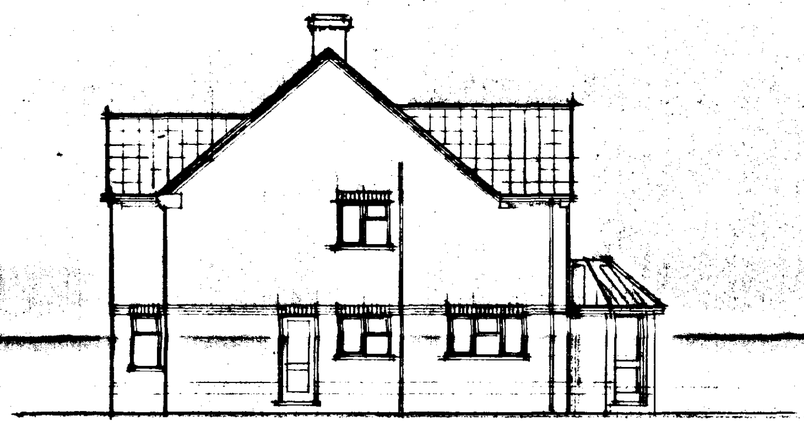

EAST

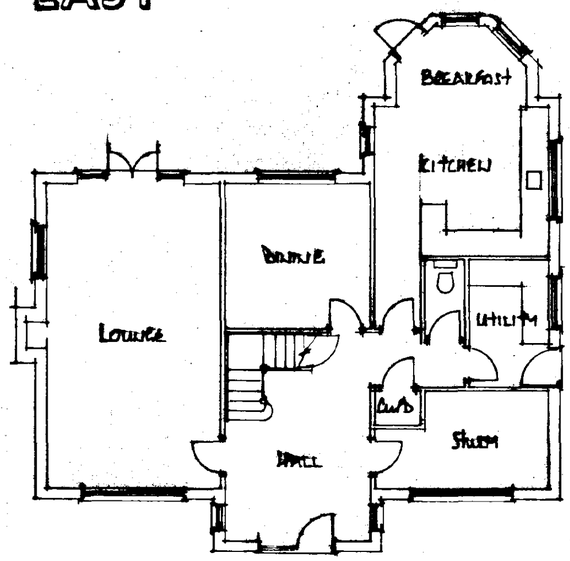

GROUND FLOOR PLAN

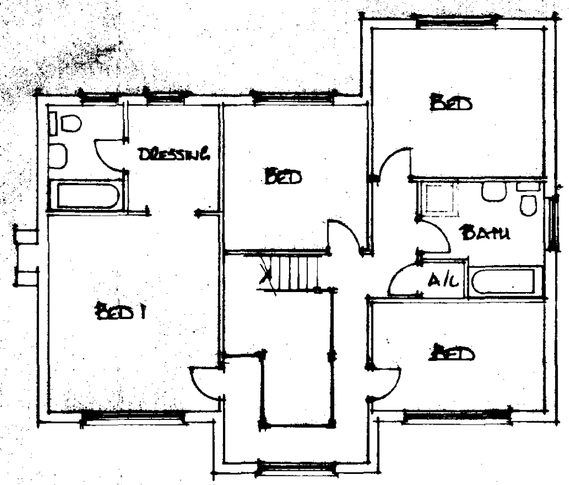

FIRST FLOOR PLAN

SOUTH HOLLAND DC
HOUSING & PLANNING
10 MAR 1997
Ref: 0249/97

DETERMINED PLAN

Cley Developments Ltd

23 Cley Hall Drive, Spalding, Lincs. PE11 2EB

Tel : 01775 724737 / 767968

Project
PROPOSED DEVELOPMENT AT
PLOT 2 RESERVOIR ROAD
HOLBEACH ST MARYS
LINCS

Drawing Title
PLANS & ELEVATIONS

Scale 1:100

Date MARCH 97 Drawn AL

Drawing No.
96/30/03