
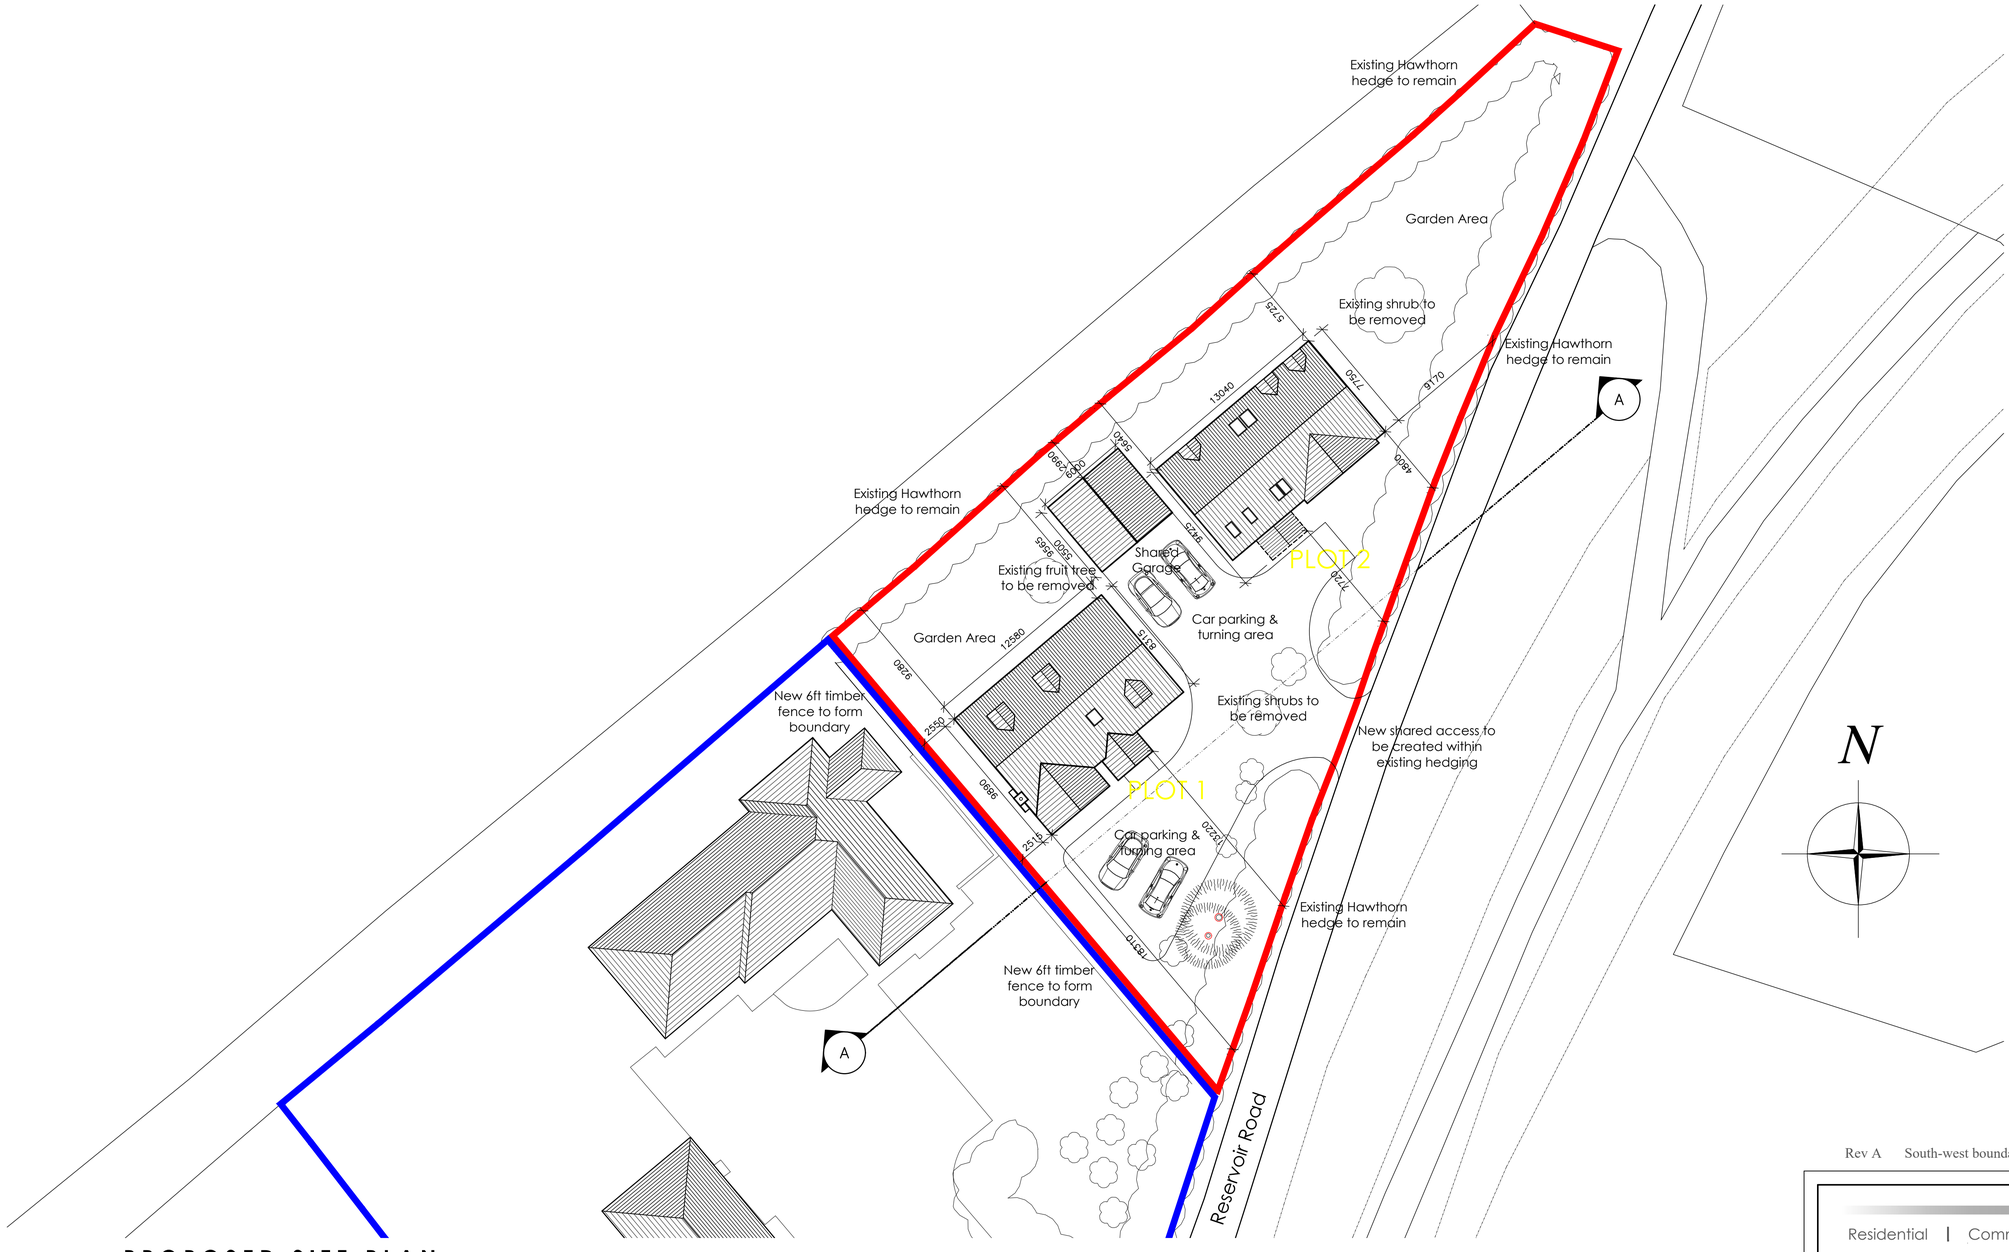


PROPOSED SITE PLAN
SCALE 1:200

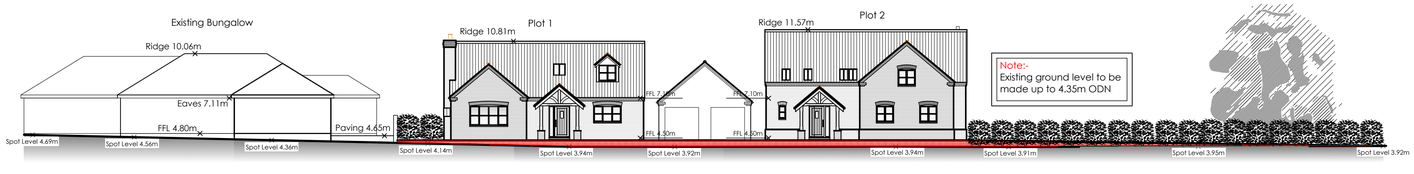

SITE SECTION A/A
SCALE 1:200

© All rights reserved. No part of this drawing may be reproduced in any material form or transmitted to any other person without prior written permission of Studio 21 Design Ltd.
Do not scale this drawing, use figured dimensions only.
Contractors are responsible for taking and checking site dimensions.
Any discrepancies must be reported immediately.

A1

Rev A South-west boundary revised 04-03-19

Residential | Commercial | Industrial
STUDIO21 DESIGN
ARCHITECTURAL SERVICES
Little Bishops Cottage Staunt Road Frithville Boston Lincolnshire PE22 7ED
T 01205 750890 M 07970 108502
E enquiries@studio21design.co.uk
W www.studio21design.co.uk

APPLICANT NAME:
Mr & Mrs A Everitt

PROPOSAL:
The Greetings
Reservoir Road
Surfleet
Lincolnshire
PE11 4DH

DATE:
February 2019

SCALE:
As Shown

DRAWING TITLE:
Proposed Site Plan
Proposed Site Section

DRAWING NO:
12-411-02

REVISION:
A