


NOTES:-

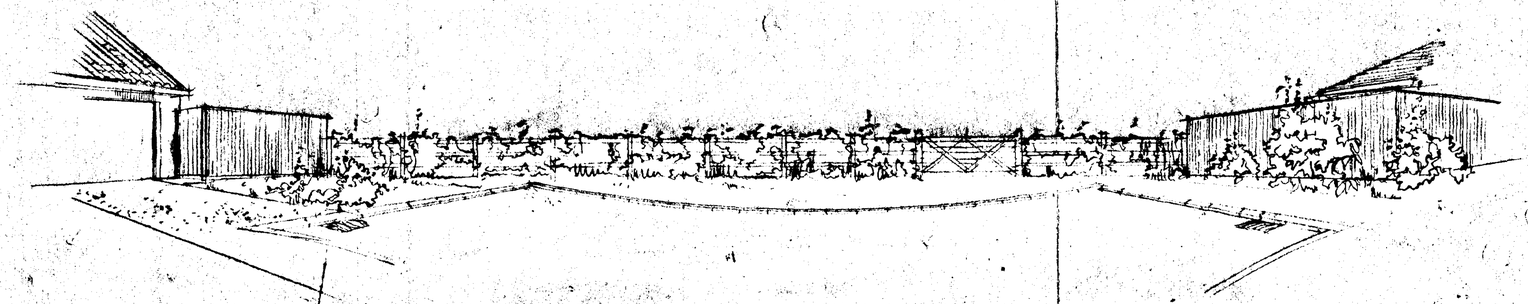

looking east from turning head

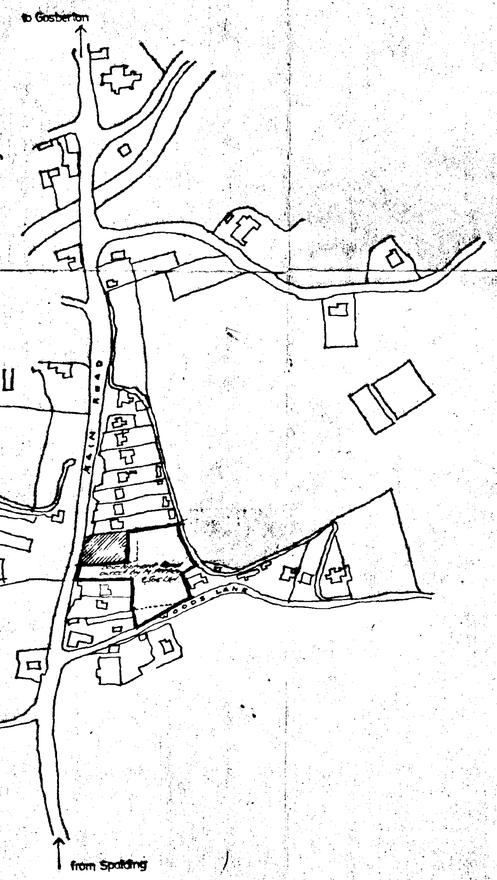

location plan

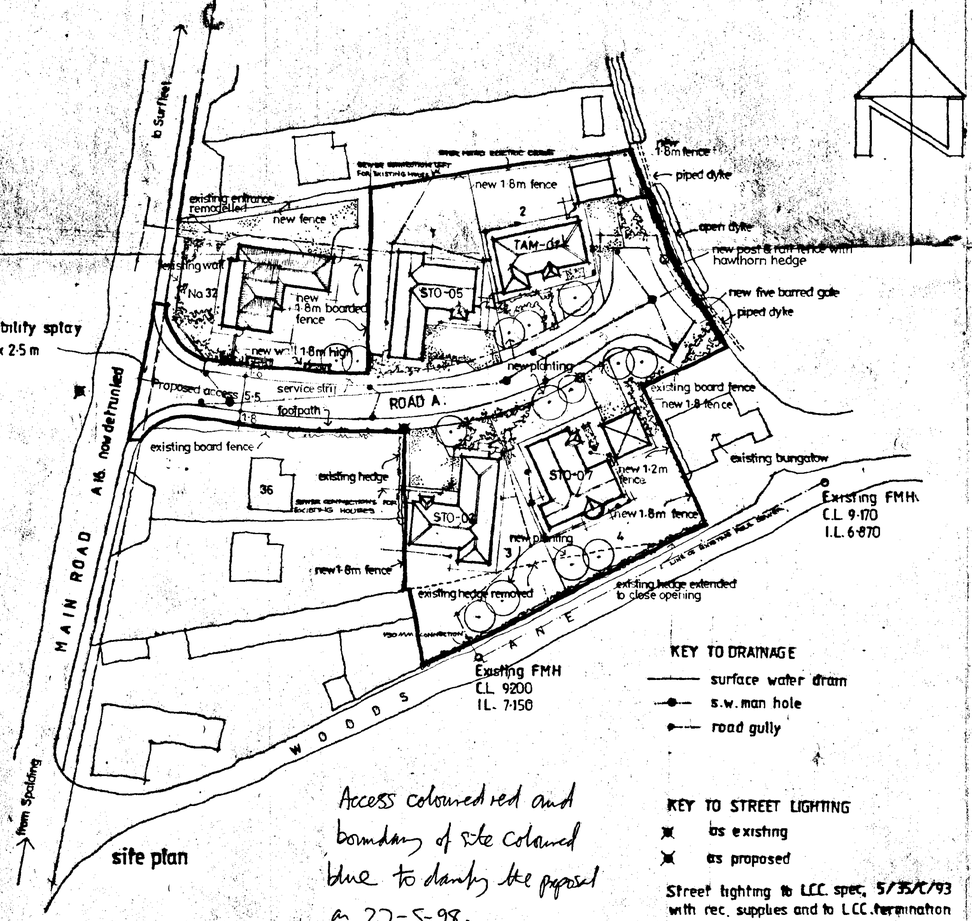

visibility splay
90 x 2.5 m

site plan

KEY TO DRAINAGE
- surface water drain
- s.w. man hole
- road gully

KEY TO STREET LIGHTING
- as existing
- as proposed

Street lighting to LCC spec. S/35/C/93 with rec. supplies and to LCC. termination Type A. (SD/14/4A)

Access coloured red and boundary of site coloured blue to clarify the proposal on 27-5-98.
M. Parker & Sons.

ONE WAY RESTRICTIONS AND ANY NECESSARY SIGNING TO BE AGREED ON SITE WITH THE DIVISIONAL SURVEYOR.

TRIAL CROSSINGS WITH TACTILE PAVING TO BE PROVIDED AT MINOR TANGENT POINTS BY MAIN RD.

REVISIONS:-

A	22 - 10 - 97	LAYOUT IS UNSUITABLE FOR ADOPTION.
B	24 - 11 - 97	ALTERATIONS TO NO 32 AND ROAD ADDED.
C	19 DEC '97	DRAINAGE & STREET LIGHTS ENTERING
D	22 OCT '97	STREET LIGHTS ADDED PROPOSED
E	4 OCT '97	BOUNDARIES TO BE REVISED.
		E BOUNDARY TO STEL BANK REV. & SURFACE WATER REMOVED.
G	10 NOV '97	SPEC NOTE RE STREET LIGHTING ADDED.
H	11 DEC. '97	REVL DRAINAGE ADDED TO PLOTS 2 & 4
J	6 MAR '98	FENCE, GATE & HEDGE ADDED TO E. BOUNDARY.

SPALDING DC PLANNING 10 MAR 1998 Ref. 0266/98

M. PARKER & SONS LIMITED

BUILDERS & CONTRACTORS

ST. JOHNS RD · SPALDING · LINCS PE11 1JX
FAX. 01775 762171 ☎ 01775 724777

E. SAUNDERS. R.I.B.A. COMPANY ARCHITECT

HOUSING DEVELOPMENT
OFF THE
MAIN RD. (A16) SURFLEET.
SPALDING.

SITE LAYOUT & LOCATION PLAN

SCALES 1/500, 1/2500
DRG. NO. SUR-01 DATE JULY '97

DETERMINED PLAN

SUMMIT 6445 1961