
CDM NOTE:
The design has been undertaken as far as possible to avoid risks to health and safety or to reduce and control the effects of any unavoidable risks.
Any relevant information identifying risks which are not able to be eliminated will be included within the project Health and Safety file.

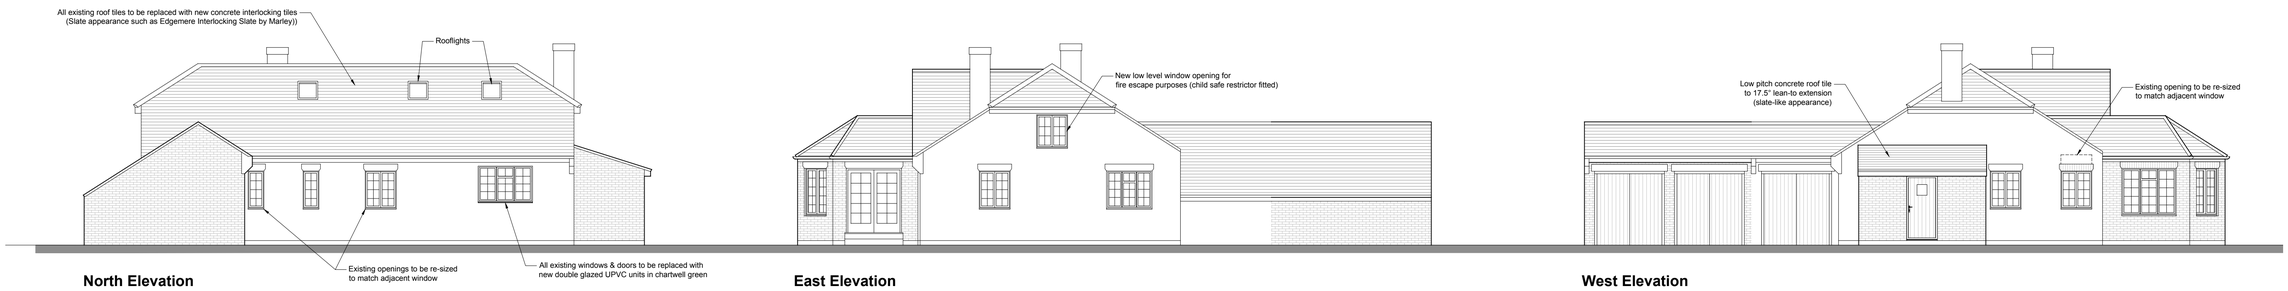


North Elevation | **East Elevation** | **West Elevation**



South Elevation

Elevations 1:100


External Materials	
Roof	Concrete interlocking tiles (Slate appearance such as Edgemere Interlocking Slate by Marley)
Walls	Facing bricks to match existing
Windows & Doors	UPVC in chartwell green
Rainwater, Soil & Vent Pipes	Black UPVC

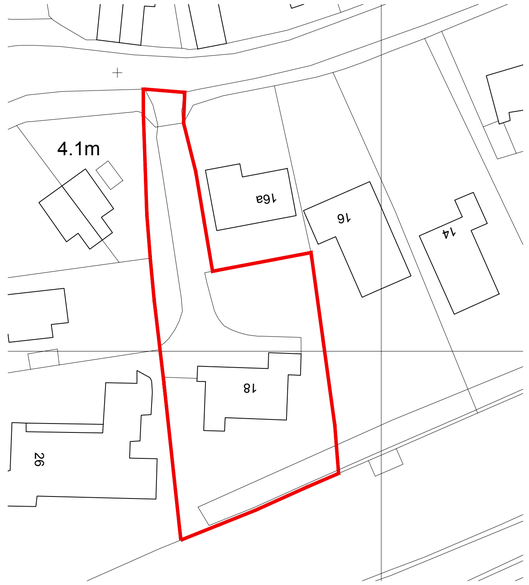

Existing Block Plan 1:500




Location Plan 1:1250

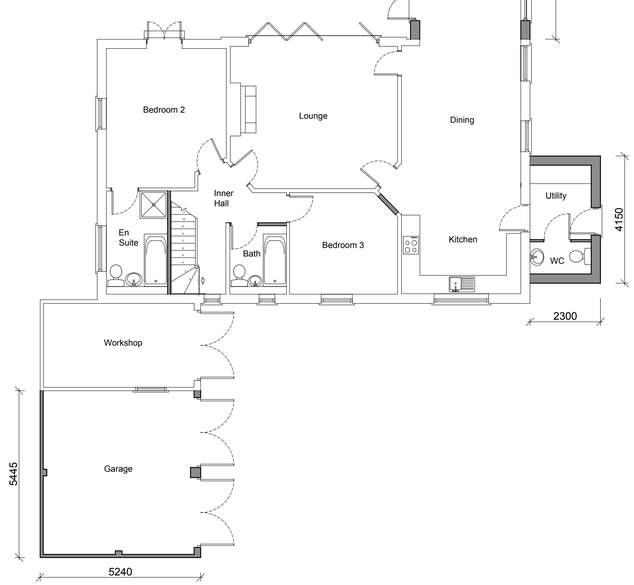


Ground Floor Plan 1:100

PROPOSED

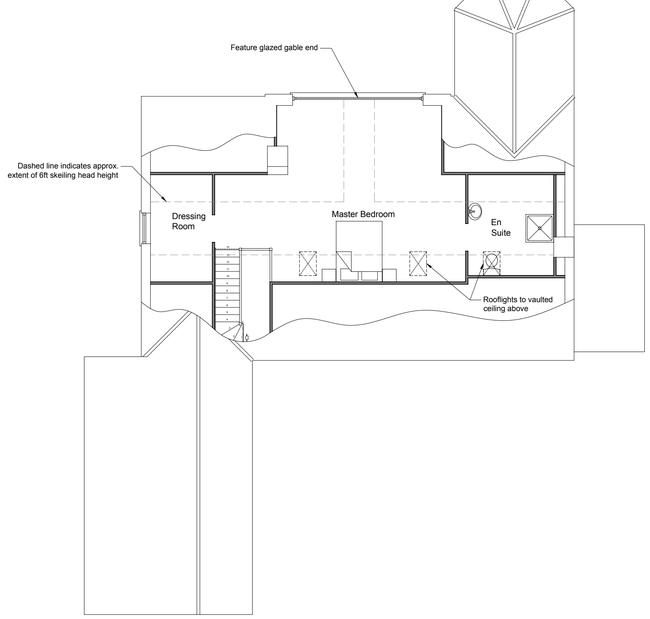

First Floor Plan

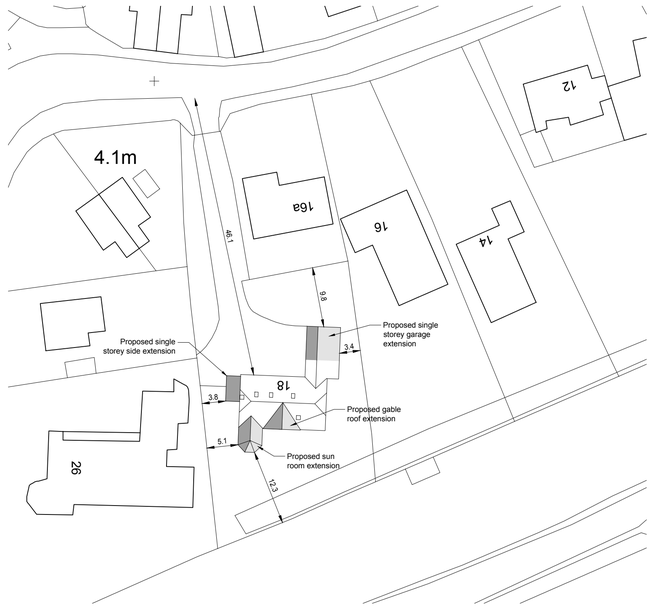

Proposed Block Plan 1:500

N

THIS DRAWING IS FOR THE PURPOSE OF OBTAINING PLANNING PERMISSION ONLY

15 March 2018
JB Architectural Design Services
DRAFT

Rev A - 15/03/18 - Client amends to north elevation windows
Revisions:

JB Architectural Design Services
24 Risegate Road, Gosberton
Spalding, Lincs. PE11 4EZ
M: 07837 735718
E: info@brammadesign.co.uk
W: www.brammadesign.co.uk

Client:
Mr S Mayfield

Project:
18 Stockhouse Lane
Surfleet, Spalding

Drawing:
Proposed extensions & alterations
Design Details

Scales:	Paper Size:	Date:	Drawn:
1:100, 1:500, 1:1250	A1	14/03/18	JRB

Drawing Number: 127-01-DD01 | Rev: A

Do not scale or measure from this drawing. All dimensions to be checked on site or in the workshop before any work is commenced or any goods are ordered. Any discrepancies to be notified. This drawing should be read in conjunction with any associated specifications, standard details, Architects &/or Engineers drawings/details along with any other relevant information. The copyright to this drawing is owned by JB Architectural Design Services.

1:50	0	0.5m	1m	1.5m
1:100	0	1m	2m	3m
1:200	0	2m	4m	6m
1:500	0	5m	10m	15m
1:1250	0	12m	25m	37m
1:2500	0	25m	50m	75m
	0	50m	100m	150m

Serial number: 134962
© Crown copyright and database right 2018
Ordnance Survey licence 100048957
Reproduction in whole or in part is prohibited without the prior permission of Ordnance Survey