
CDM NOTE:
The design has been undertaken as far as possible to avoid risks to health and safety or to reduce and control the effects of any unavoidable risks.
Any relevant information identifying risks which are not able to be eliminated will be included within the project Health and Safety file.

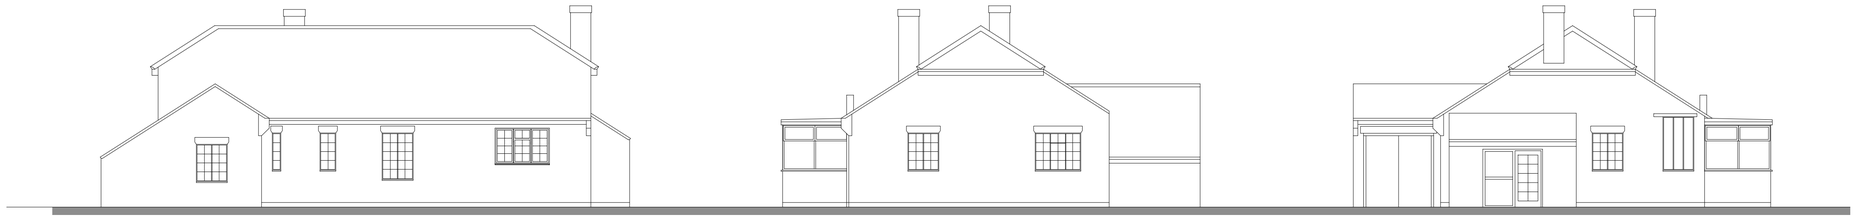


North Elevation

East Elevation

West Elevation




South Elevation

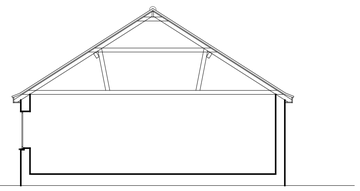

Typical Section

Elevations 1:100

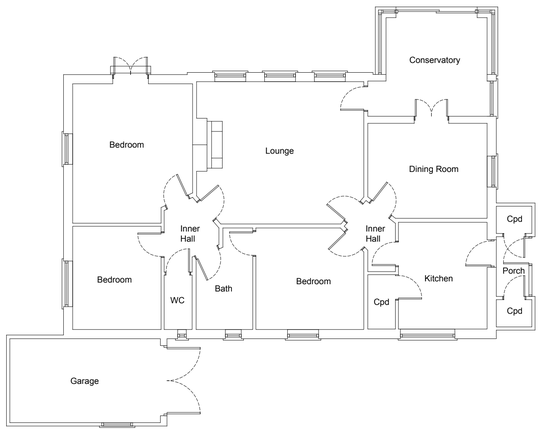

Ground Floor Plan 1:100

EXISTING

1:50	0	0.5m	1m	1.5m
1:100	0	1m	2m	3m
1:200	0	2m	4m	6m
1:500	0	5m	10m	15m
1:1250	0	10m	20m	30m	40m
1:2500	0	20m	40m	60m	80m

N

THIS DRAWING IS FOR THE PURPOSE OF OBTAINING PLANNING PERMISSION ONLY

14 March 2018
JB Architectural Design Services
DRAFT

Revisions:

JB Architectural Design Services
24 Risegate Road, Gosberton
Spalding, Lincs. PE11 4EZ
M: 07837 735718
E: info@brammadesign.co.uk
W: www.brammadesign.co.uk

Client:
Mr S Mayfield

Project:
18 Stockhouse Lane
Surfleet, Spalding

Drawing:
Proposed extensions & alterations
Existing Details

Scales:	Paper Size:	Date:	Drawn:
1:100	A1	12/03/18	JRB

Drawing Number: 127-01-DD02 Rev:

Do not scale or measure from this drawing. All dimensions to be checked on site or in the workshop before work commences. All discrepancies should be reported to the above office. This drawing should be read in conjunction with any associated specifications, standard details, Building Regulations requirements and any other relevant consultant information. The copyright to this drawing is owned by JB Architectural Design Services.