
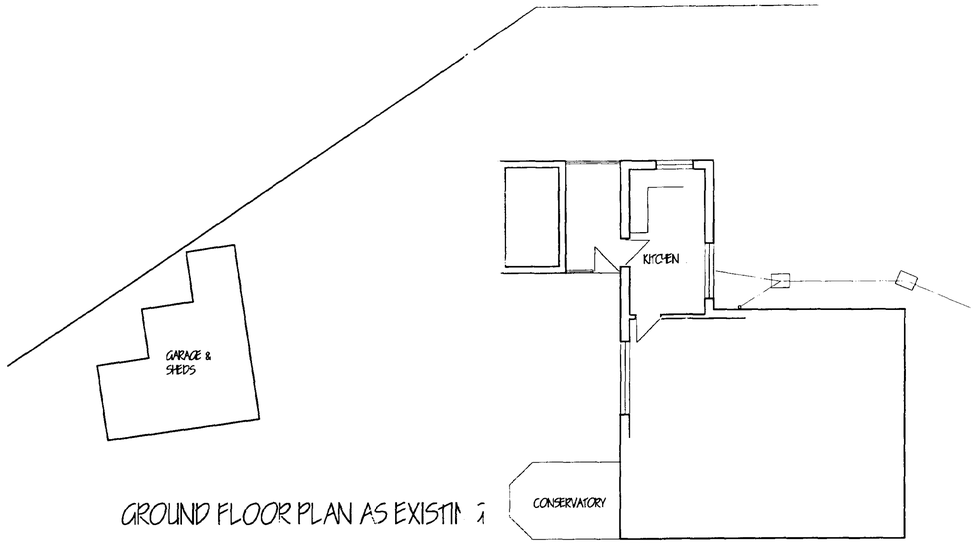


GROUND FLOOR PLAN AS EXISTIN

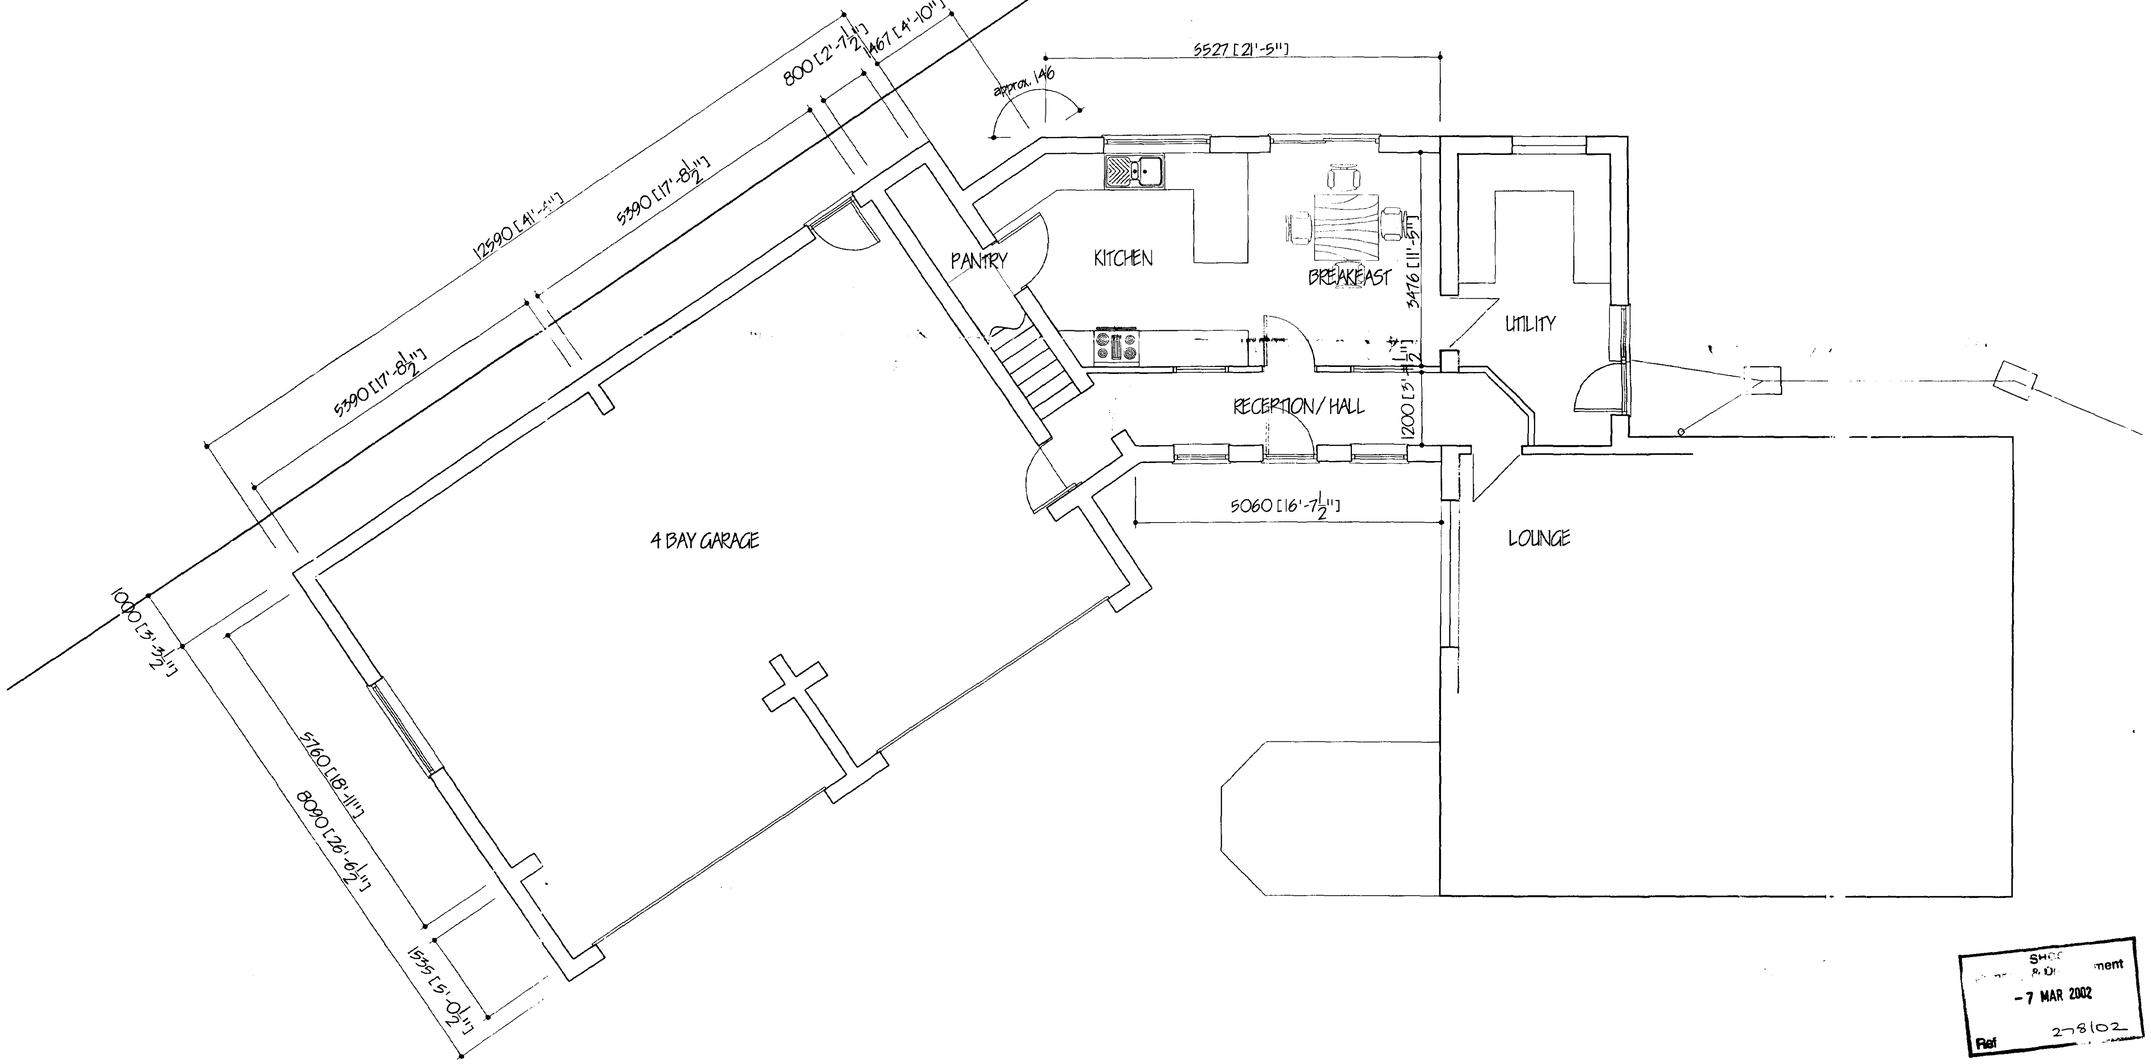

GROUND FLOOR PLAN AS PROPOSED

SHEF ment
R.D!
-7 MAR 2002
Ref 2-8102

ref.	revision	date

G. R. MERCHANT
I.ENG AMICE FIWO
ARCHITECTURAL, STRUCTURAL AND LAND DRAINAGE CONSULTANTS
Unit 4, Wrights Mews
12A Park Road, Holbeach,
Spalding, Lincs. PE12 7EE
Tel: 01406 490600
Fax: 01406 422744
E-Mail: G. R. Merchant @ Merchant. Fs. Co. UK

Project
GARAGE BLOCK & EXTENSION
175 STOCKHOUSE LANE
SURFLEET
SPALDING LINCS

Client
MR & MRS D GRAY


Drawing
GROUND FLOOR PLANS
PROPOSED & EXISTING

Job Ref.	Drawing No.
422/02	01
Date: FEB 2002	Drawn: JPW


Scales
1/50 1/100

DO NOT SCALE FROM THIS DRAWING


This drawing is copyright and may not be altered, traced, photographed or used for any other purpose other than that for which it is issued. The General Contractor is to check all dimensions on site and report any discrepancies to the Architect. All details shown on this drawing including boundaries are based upon typical site conditions needed to the area. No responsibility can be accepted for abnormal conditions which may be discovered during construction unless reported to the Architect so that design amendments may be considered. Site visit surveys are recommended to inspect of foundations to establish specific site conditions before foundation work is undertaken. This drawing is limited in the amount of information contained and does not purport to contain a full specification of the works. It is solely for the purposes of obtaining Planning / Building Regulation approval. This drawing must not be used as a contract document alone. The works will not be commenced or inspected on site by G R Merchant or any representative thereof. It is the client or their appointed agents responsibility to control workmanship, substitution of materials, adherence to specification, variations to common etc.
All materials to be new unless noted otherwise and all workmanship and materials etc. to be used fitted and installed are in strict accordance with all relevant current British Standard Codes of practice, Materials as of a conform to appropriate British standard specification or BBA certificate or European work numbers. The Employer / Client shall ensure that the selected contractor is conversant with and complies all measures necessary to achieve compliance with Health and Safety legislation for Building Sites and short cases. The Employer / Client is advised that should the works need to comply to the Construction Design and Management Regulations an Independent Planning Supervisor is be required. The works shall comprises of all that is shown on the drawing and details. Work that may not specifically shown but may be reasonably inferred as necessary to carry out the works shall be deemed to be included

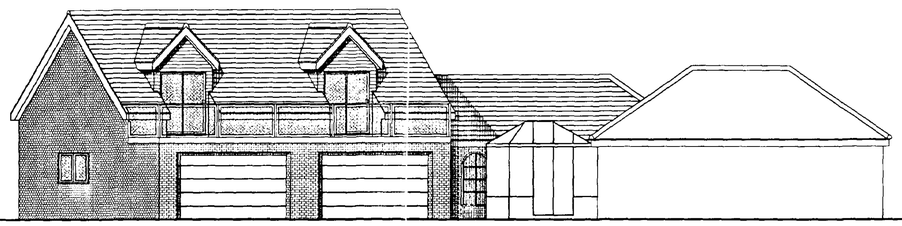


FRONT ELEVATION SHOWING SIDE ELEVATION

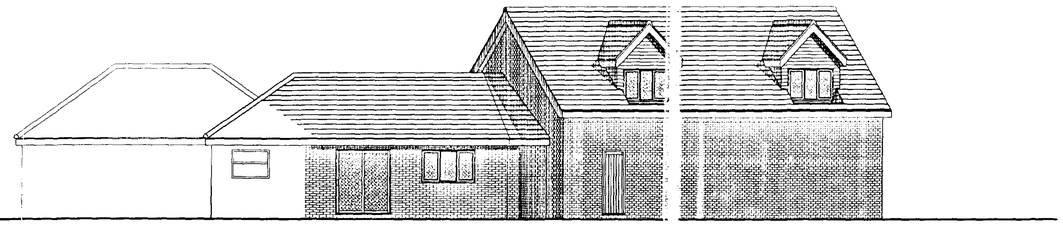


REAR ELEVATION

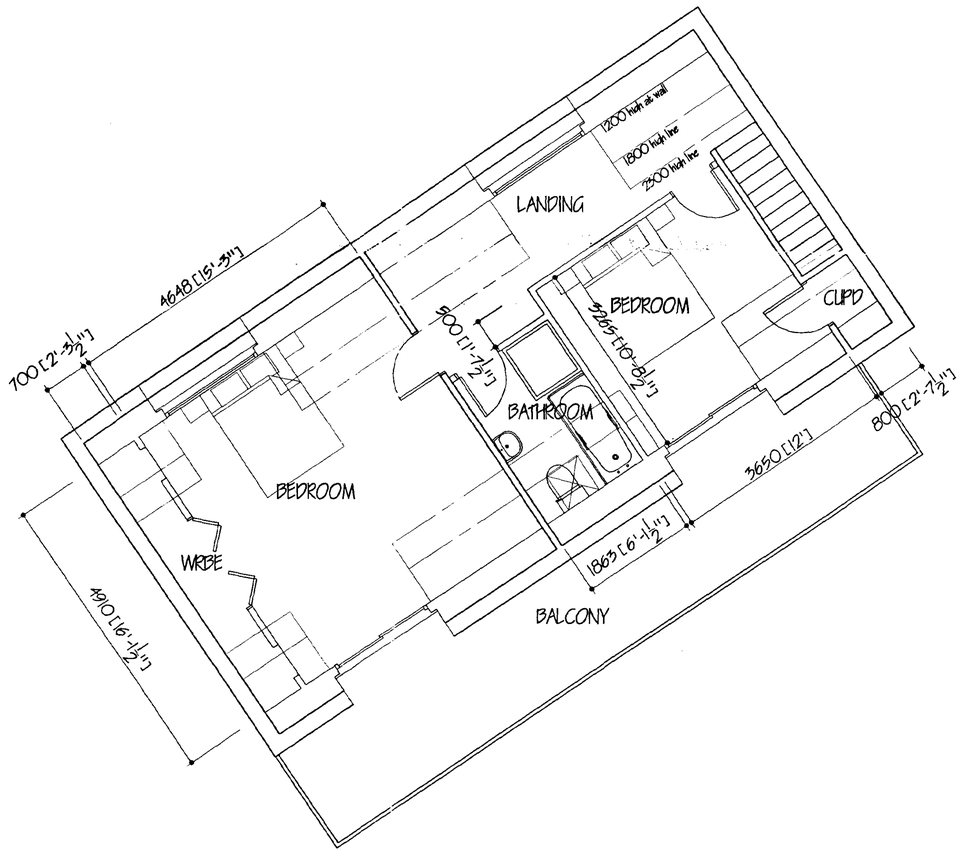

FIRST FLOOR PLAN

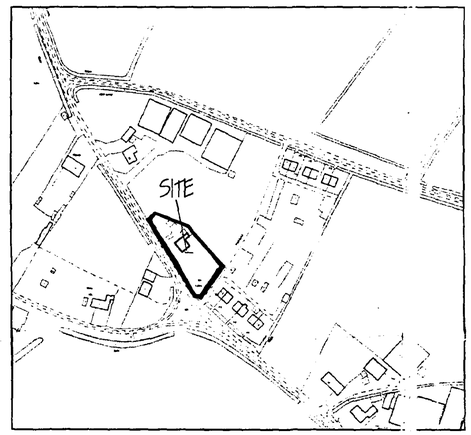

LOCATION PLAN

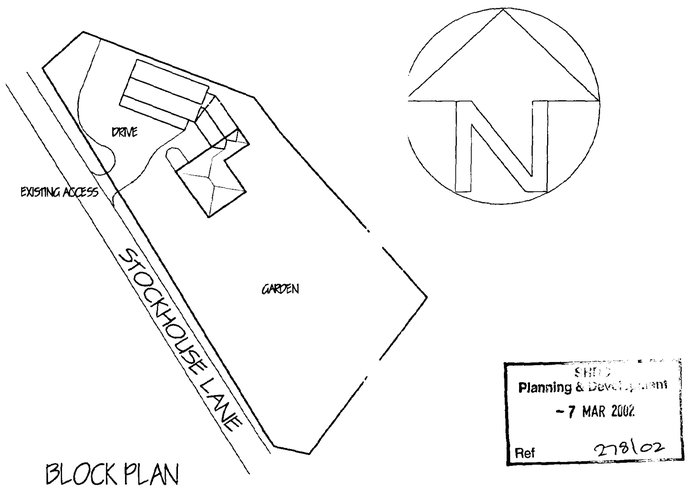

BLOCK PLAN

SBC
Planning & Development
- 7 MAR 2002
Ref 278/02

ref/ revision date

G. R. MERCHANT FSM
I.ENG AMICE FTWO
ARCHITECTURAL, STRUCTURAL AND LAND DRAINAGE CONSULTANTS
Unit 4, Wrights Mews
12A Park Road, Holbeach,
Spalding, Lincs. PE12 7EE
Tel: 01406 490800
Fax: 01406 425744
E-Mail: G. R. Merchant @ Merchant. FS. Co. UK

Project
GARAGE BLOCK & EXTENSION
175 STOCKHOUSE LANE
SURFLEET
SPALDING LINCS

Client
MR & MRS D GRAY

Drawing
BLOCK & LOCATION PLANS,
FIRST FLOOR PLAN &
ELEVATIONS

Job Ref.	Drawing No
422/02	02
Date	Drawn
MAR 2002	JPW

Scales
1/50 1/100 1/500 1/2500

DO NOT SCALE FROM THIS DRAWING

This drawing is copyright and may not be altered, traced, photographed or used for any other purpose other than that for which it is issued. The General Contractor is to check all dimensions on site and report any discrepancies to the Architect. All details shown on this drawing including foundations are based upon typical site conditions present to the area. No responsibility can be accepted for abnormal conditions which may be discovered during construction unless reported to the Architect so that design amendments may be considered. Site soil surveys are recommended in respect of foundations to establish specific site conditions before foundation work is undertaken. This drawing is limited in the amount of information scanned and does not purport to contain a full specification of the works. It is solely for the purpose of obtaining Planning / Building Regulations approval. This drawing must not be used as a construction document alone. The works will not be supervised or inspected on site by G R Merchant or any representative thereof. It is the client or their appointed agents responsibility to control workmanship, substitution of materials, adherence to specification, variations to contract etc.

All materials to be new unless otherwise stated and all workmanship and materials etc. to be used fitted and installed etc. to good commercial practice and in accordance with manufacturers recommendations and relevant codes of practice. Materials shall conform to appropriate British standard specification or Euro certificates of European code equivalents. The Employer / Client shall ensure that the selected contractor is conversant with and adopts all measures necessary to achieve compliance with Health and Safety legislation for Building sites and Work places. The Employer / Client is advised that should the works need to comply with the Construction Design and Management Regulations an Independent Planning Supervisor will be required. The works shall comprise of all that is shown on the drawing and details. Work that may not specifically shown but may be reasonably inferred as necessary to carry out the works shall be deemed to be included.