

North.

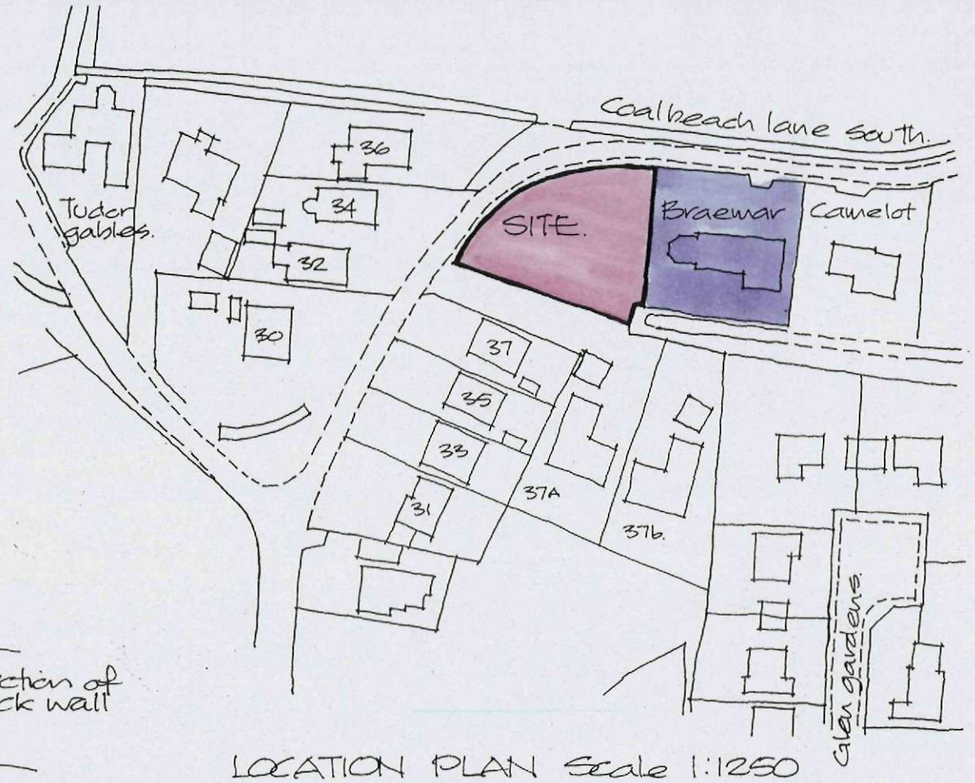

LOCATION PLAN Scale 1:1250

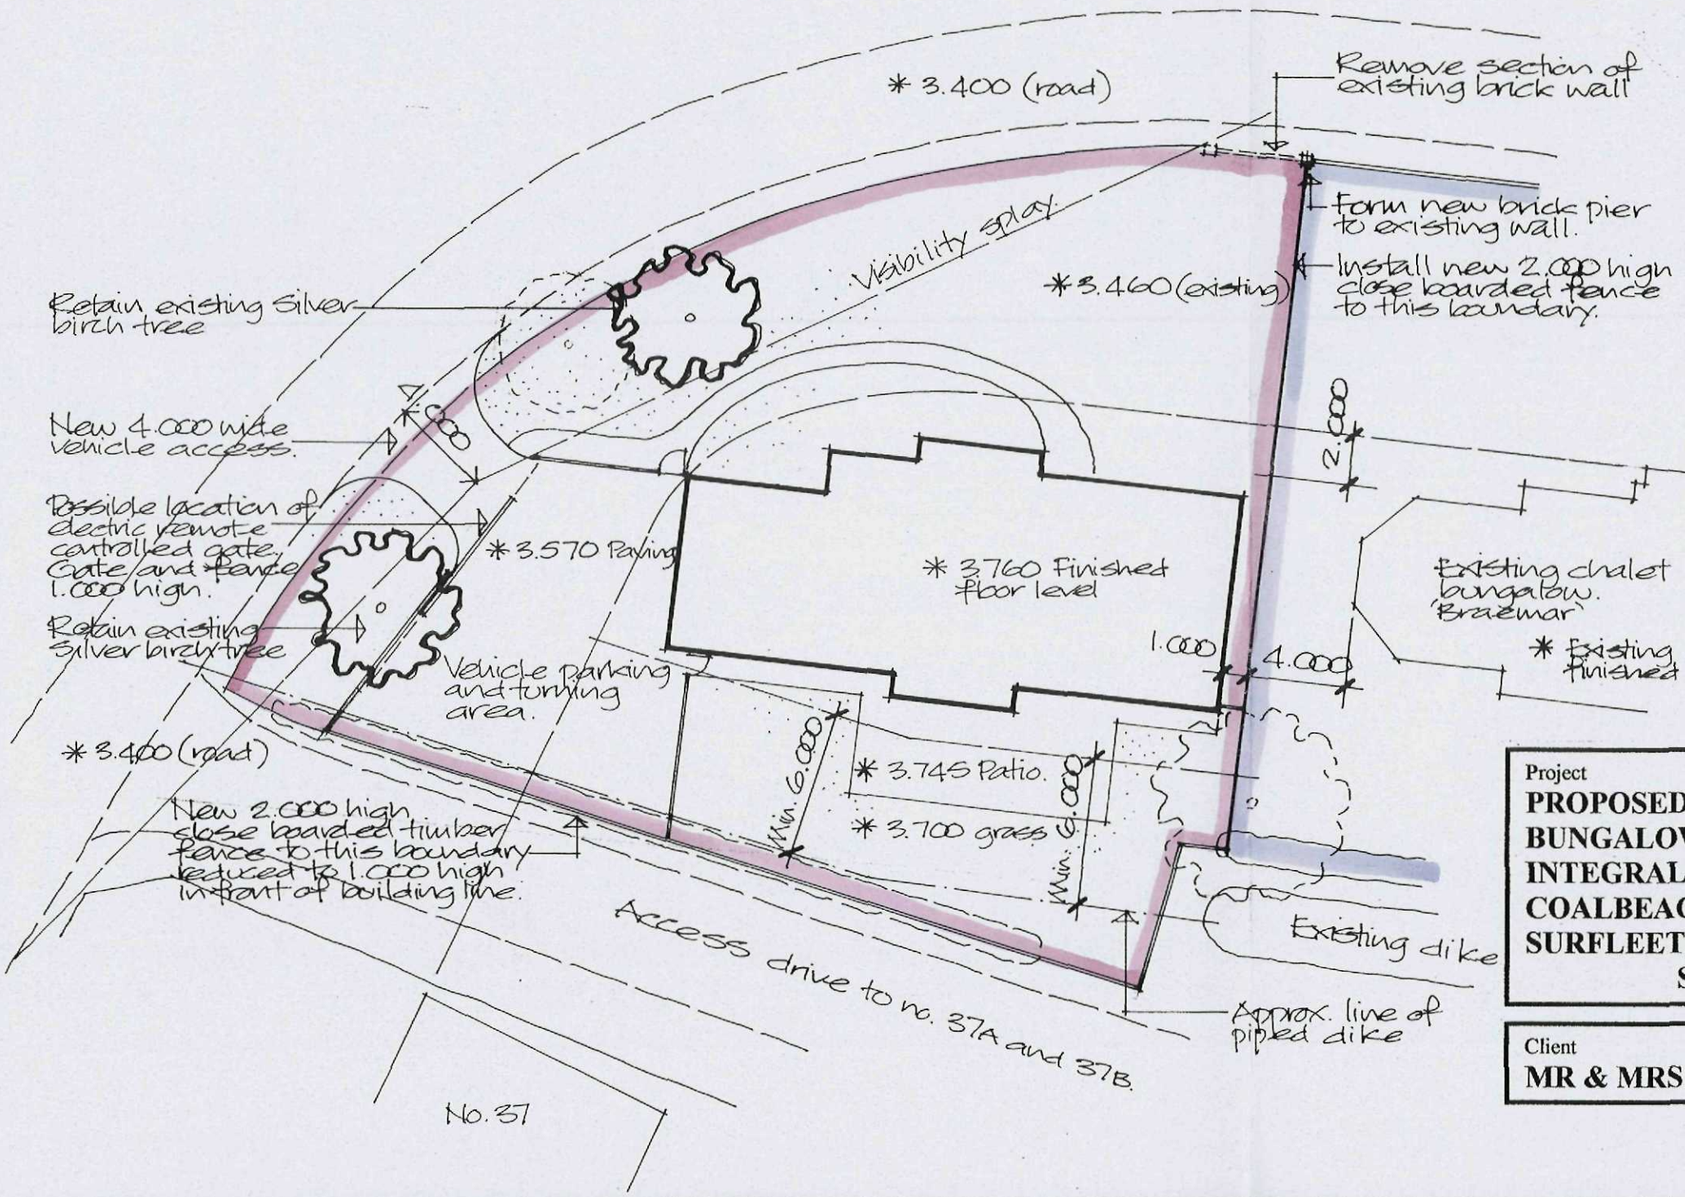

Project
PROPOSED CHALET BUNGALOW WITH INTEGRAL GARAGE AT COALBEACH LANE SOUTH, SURFLEET, SPALDING.
SITE PLANS

Client
MR & MRS D SNAITH

ALAN HORNSBY
ARCHITECTURAL SERVICES LTD
"Little Acre"
35 Peak Hill, Cowbit,
Spalding, Lincs. PE12 6AW
Tel. Holbeach (01406) 380591

Scale 1:250 & 1:1250 Drg. no. 14/22/09A
Date March 2015