



EAST ELEVATION

NORTH ELEVATION


WEST ELEVATION

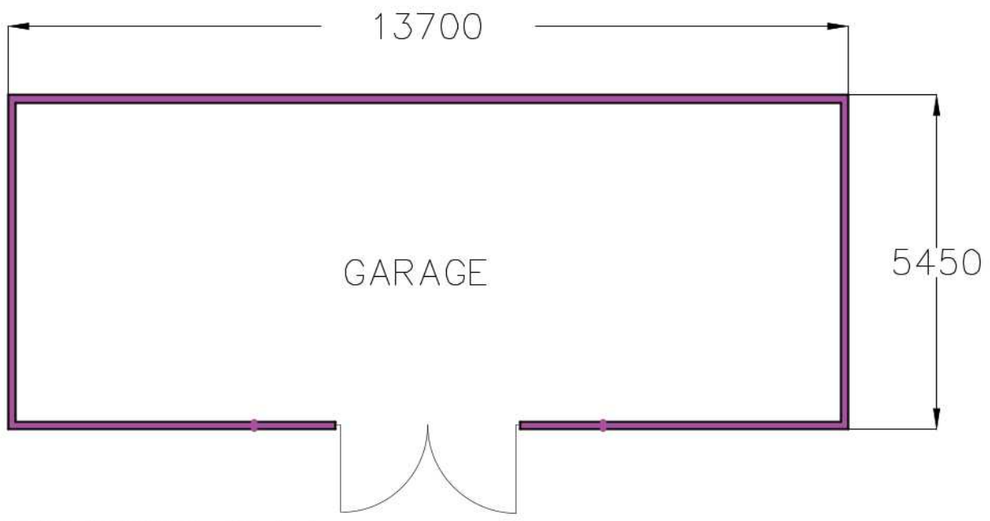


PROPOSED PLAN

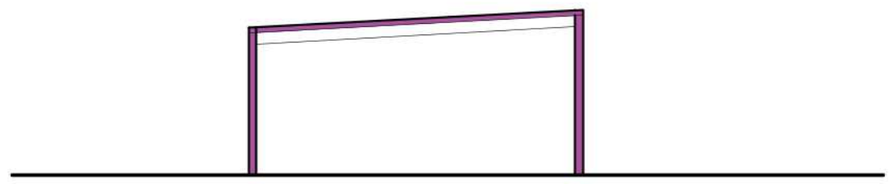

SECTION

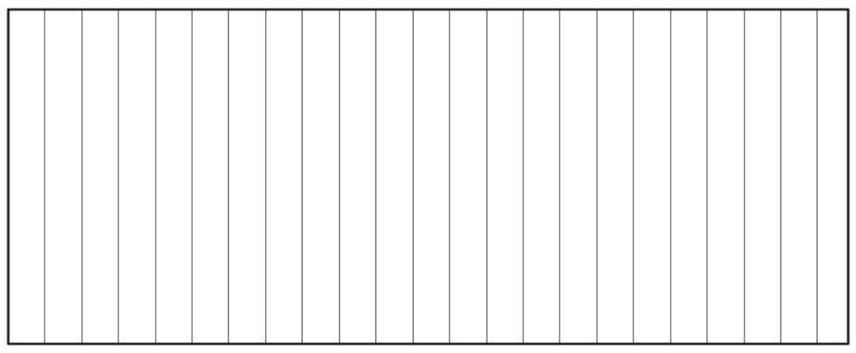

ROOF PLAN

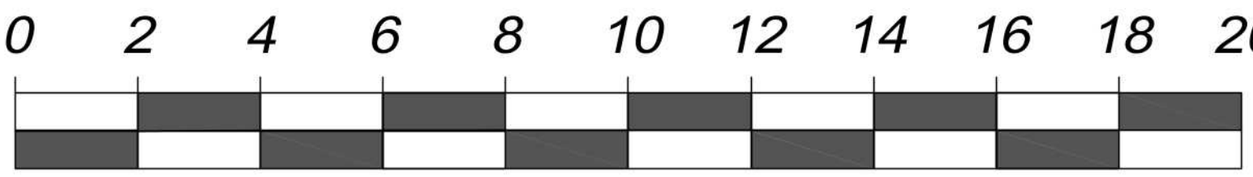

Scale Bar m

SCALE 1/100

DC ARCHITECTURAL SERVICES LTD

ARCHITECTURAL AND PLANNING SERVICES

THE BARN, PARTNEY MILL, SPILSBY,LINCOLNSHIRE, PE23 4PE

TEL NO. 01790 7528656; MOB. NO 07776227893

E-mail - dcarchitectural@btconnect.com

Client SYLWIA LEMBICZ

PROPOSED GARAGE

Project ORCHARD HOUSE, 32, GOSBERTON ROAD, SURFLEET, LINCOLNSHIRE. PE11 4BG

copyright reserved ©

Drawing Title PLANS AND ELEVATIONS

Drawing number dc/623L/53

Scale 1:100

Drawn DB

Date mar 22

Checked

Revision