


FRONT ELEVATION 1:100


SIDE ELEVATION 1:100

REAR ELEVATION 1:100


SIDE ELEVATION 1:100

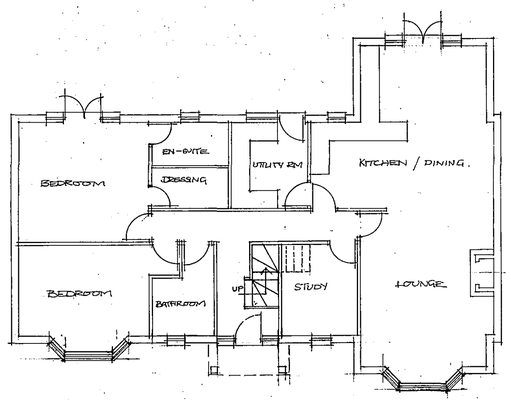

GROUND FLOOR PLAN 1:100

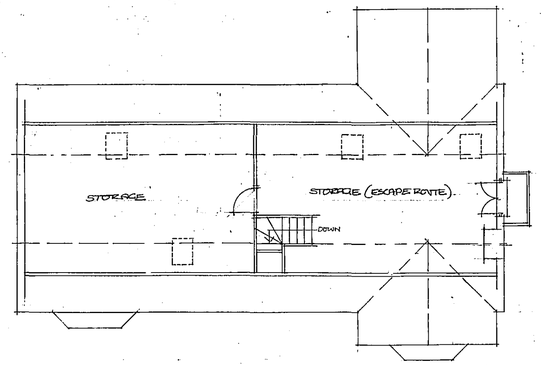

FIRST FLOOR PLAN 1:100

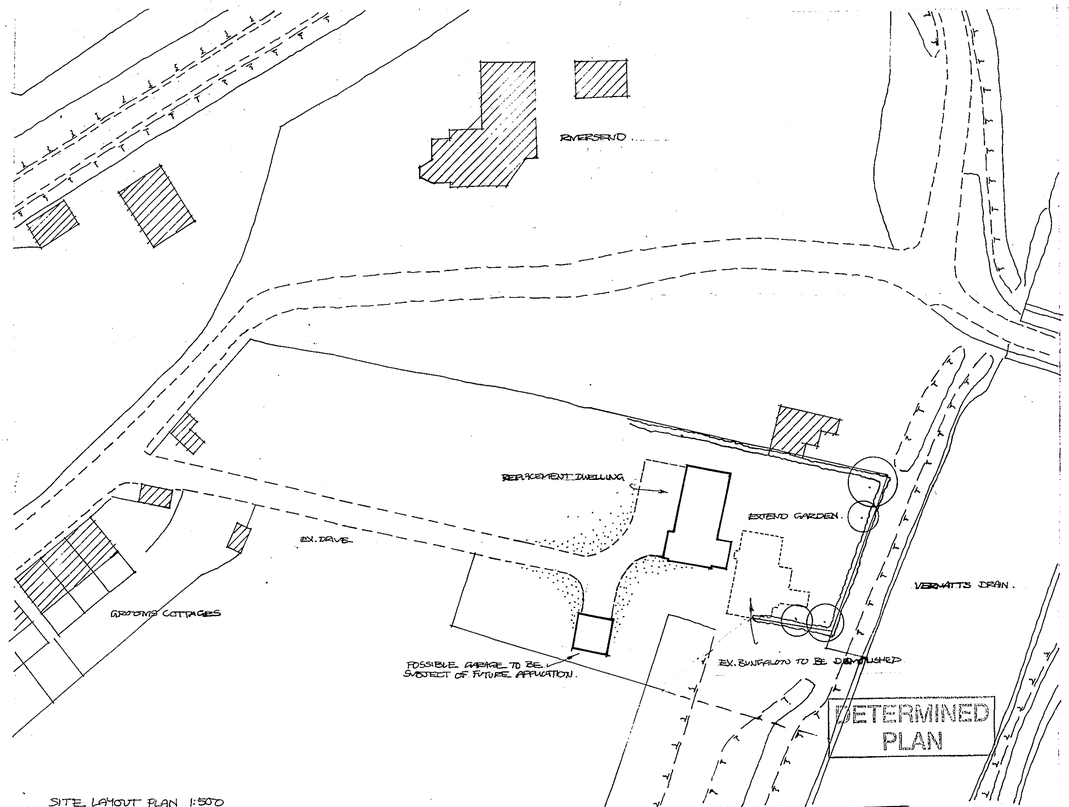

SITE LAYOUT PLAN 1:500

SHDC
PLANNING & DEVELOPMENT
- 3 APR 2007
Ref. 0345/07

AMENDED PLAN
Ref. A1

Revisions: REV A - JAN 06 - CLIENTS REQUIREMENTS
Notes: REV B AUG 06
REV C. JAN 07 -
REV D. MARCH 07 / REV E - MARCH 07

Andrew S Campbell Assoc.
Chartered Town Planners
48 St Ives Road
Hemingford Grey
Cambs PE28 9DX
Tel. 01480 466575
Fax. 01480 493477
Email: campbellplanning@aol.com

ELEVATIONS, FLOOR & SITE PLANS

PROPOSED REPLACEMENT DWELLING
RANCH BUNGALOW, THE RESEVOIR
SURFLEET SEAS END, SPALDING,
LINCOLNSHIRE.

Scale 1:500 & 1:100
Date December 2005
Drawing No. ckm/asca/05/58/1

© Copyright 2005

SOUTH HOLLAND D.C.
BUILDING CONTROL
03 APR 2007
REF .....

AMENDED PLAN
Ref: S17/0183/07