
E 950 E 1000 E 1050

N 1050

N 1000

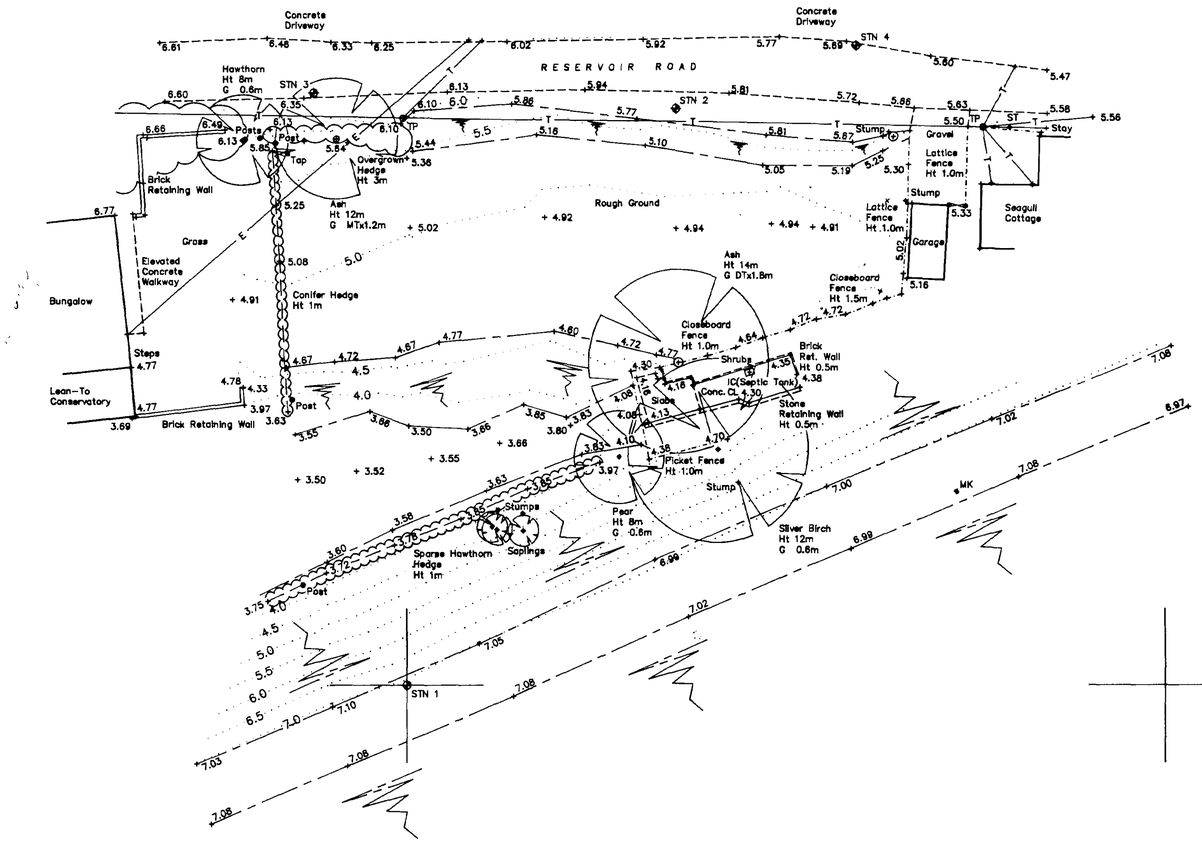

KEY:–

BT	BRITISH TELECOM
EP	ELECTRICITY POLE
FH	FIRE HYDRANT
G	GULLY
IC	INSPECTION COVER
LP	LAMPOST
MH	MANHOLE
CL	COVER LEVEL
IL	INVERT LEVEL
RS	ROAD SIGN
ST	STOP TAP
SV	STOP VALVE
TP	TELEPHONE POLE
GV	GAS VALVE
MK	MARKER

CONTROL INFORMATION

STN	EASTING	NORTHING	LEVEL	DESCRIPTION
1	1000.00	1000.00	7.14	TEMPORARY
2	1017.79	1037.48	5.85	"
3	993.88	1038.58	6.36	HILTI NAIL
4	1029.73	1041.88	5.87	"

NOTES:–

GRID OF LOCAL ORIGIN.

LEVELS ARE RELATIVE TO OSBM ON RESERVOIR BRIDGE SLUICE VALUE 8.95m.

SOUTH KESTEVEN DISTRICT COUNCIL HOUSING & PLANNING 27 MAR 2000 Ref: 0360/00

MARTIN SAWYER SURVEYS,
BRIDGE HOUSE, 26 HALE ROAD,
HELPRINGHAM,
SLEAFORD,
LINCS, NG34 0RL.
TEL. (01529) 421711

CLIENT:–

PODDINGTONS, (Architectural Design Consultants)
44 DOUBLE STREET,
SPALDING,
LINCS, PE11 2AB.

PROJECT:–

PROPOSED BUILDING PLOT,
RESERVOIR ROAD,
SURFLEET SEAS END.

TITLE:– DETERMINED PLAN SITE SURVEY

DATE:–	SCALE:–	DRAWN:–
AUG 1999	1:200	P.M.S.
DRAWING No. MS–1216		CHECKED:–

CONTRACTOR TO CHECK ALL DIMENSIONS ON SITE BEFORE WORK COMMENCES.

revision	date	init.	revision details
A	11-2-00	J	ALT. WIDTH TO GAR. DELETE BLUE BRICK & ADD GUTTERS

PODDINGTONS

Architectural Design Consultants

44a Double Street, Spalding, Lincs. PE11 2AB
Tel: 01775 761858 & 768296 Fax: 01775 710218


project
MR & MRS M. PARKINSON.
PROPOSED DWELLING AT
RESEVOIR ROAD, SURFLEET.

drawing
ELEVATIONS & SITE PLAN


scale	drawing no	
1-100 1:200	2921-11	A
date	drawn	
NOV 99	checked	

DETERMINED PLAN


ROUTING SLIP
17 JAN 2000
0360/00

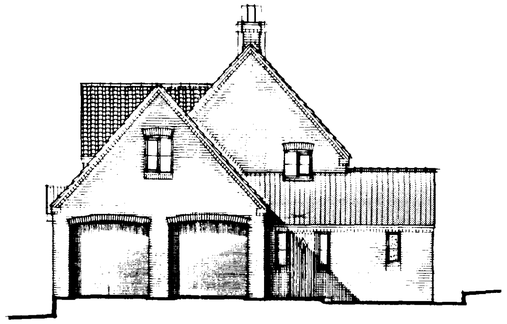

EAST

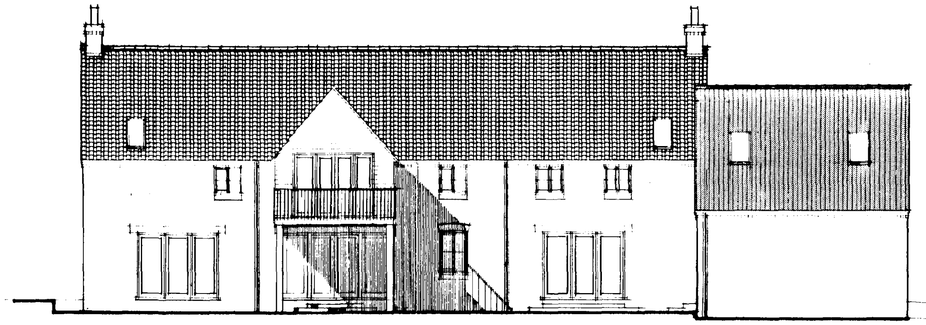


SOUTH

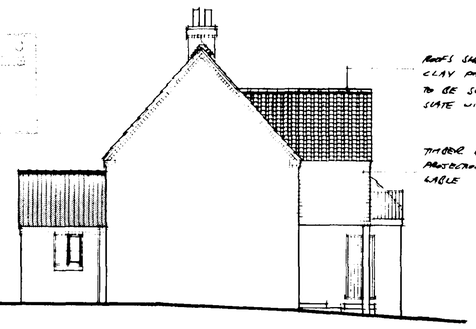

ROOFS SHOWN THUS TO BE CLAY PANTILE ALL OTHERS TO BE SECOND HAND NATURAL SLATE WITH CAPPED RIDGE TILES

TIMBER BOARDING TO 1ST FLOOR PROJECTION & NORTH FACING GABLE

WEST

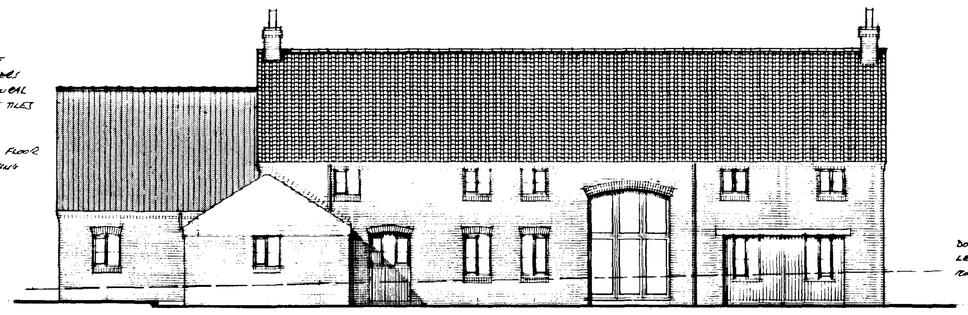

NORTH

MATERIAL SPECIFICATION

ROOFS
MAIN ROOF TO BE CLAY PANTILE - ALL OTHER ROOFS TO BE SECOND HAND SLATE WITH CAPPED RIDGE TILES


WALLS
RED STOCK FACING BRICK TO BE ALGERS
TIMBER BOARDING WHERE NOTED TO BE STAINED EBONY.

TIMBER LINTELS OVER DOORS ON SOUTH ELEVATION TO BE STAINED EBONY.


JOINERY
TO BE STAINED EBONY

R.W. GOODS
BLACK PVC


DRIVEWAY
TO BE GRAVELLED.

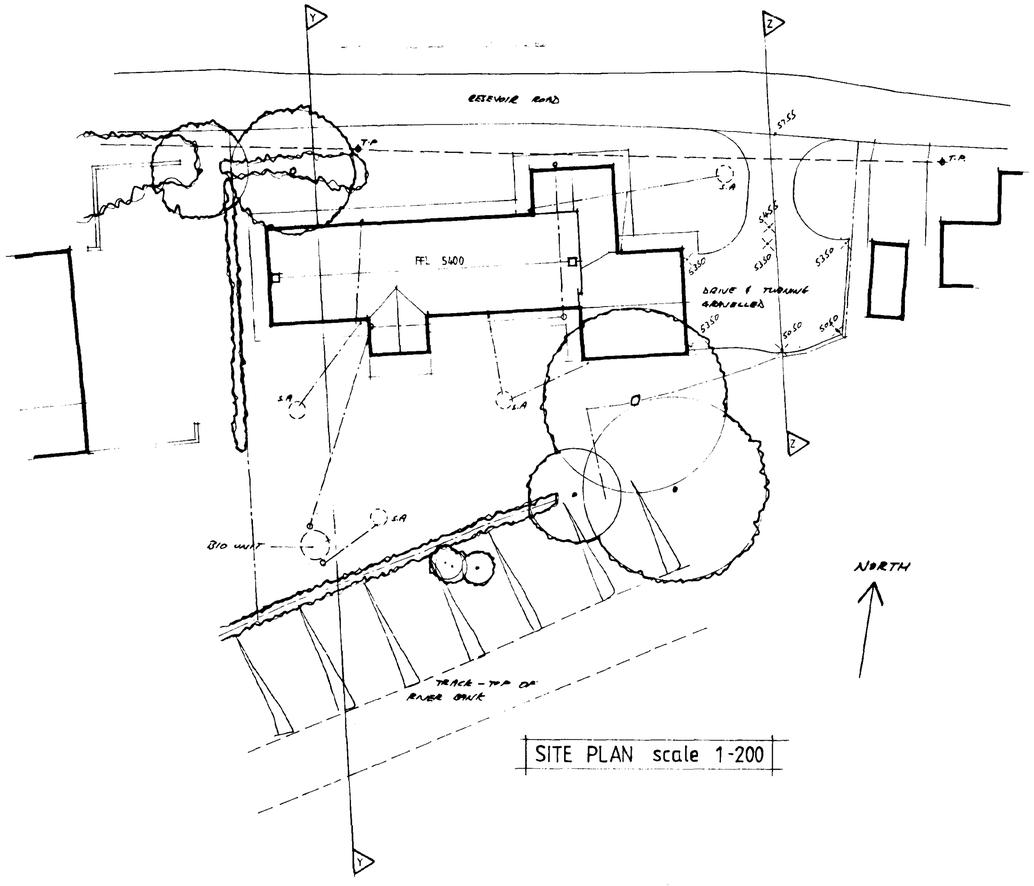

SITE PLAN scale 1-200

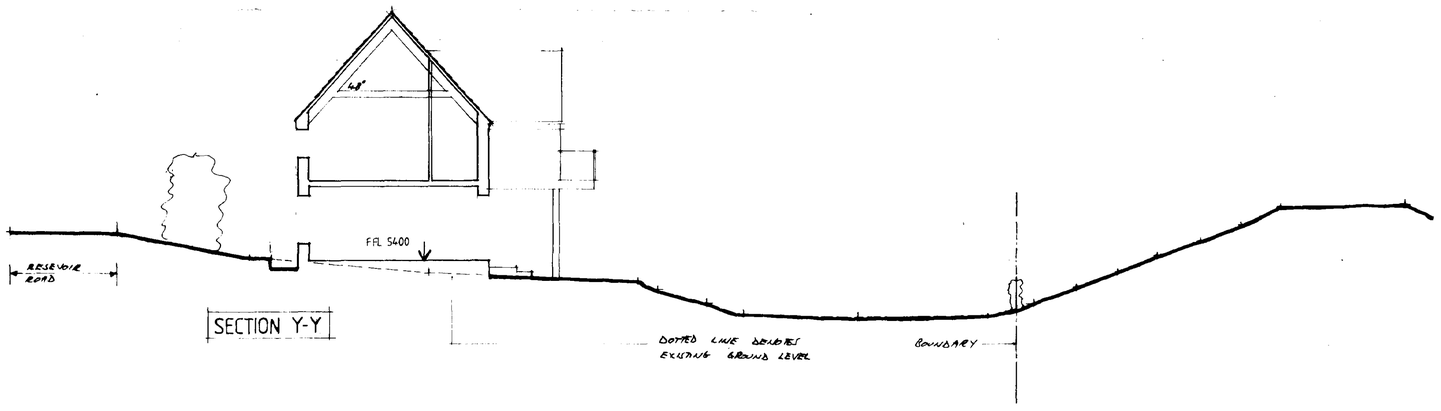

SECTION Y-Y

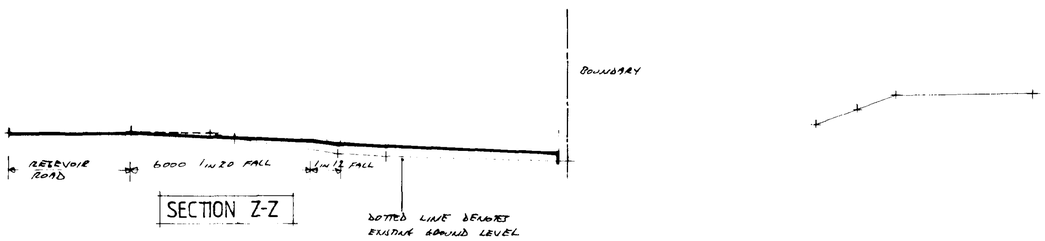

SECTION Z-Z