



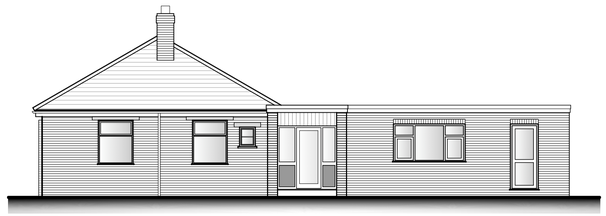


FRONT (SOUTH-WEST) ELEVATION
SCALE 1:100




SIDE (SOUTH-EAST) ELEVATION
SCALE 1:100

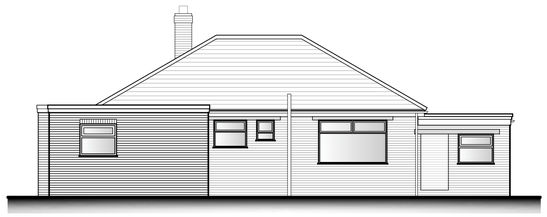


REAR (NORTH-EAST) ELEVATION
SCALE 1:100

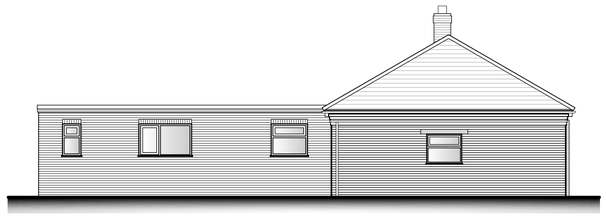

SIDE (NORTH-WEST) ELEVATION
SCALE 1:100

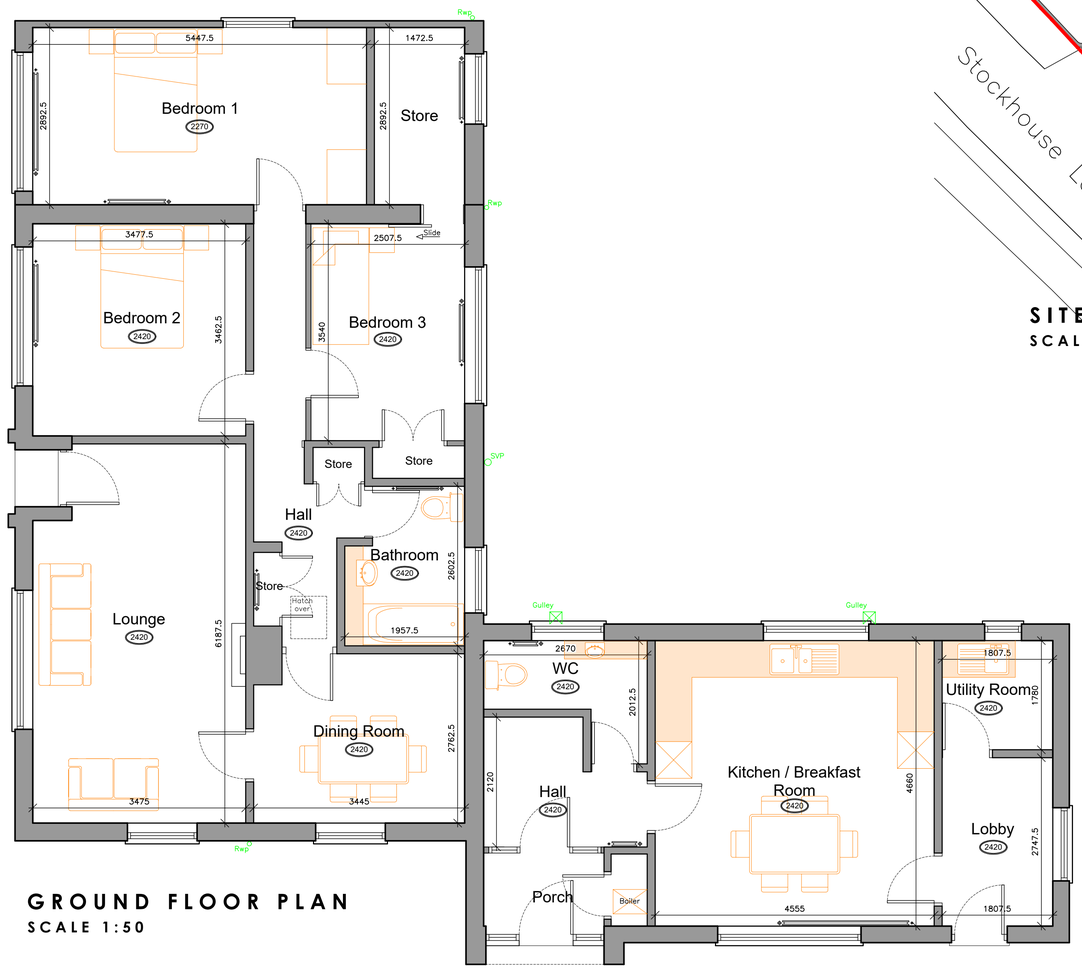

GROUND FLOOR PLAN
SCALE 1:50

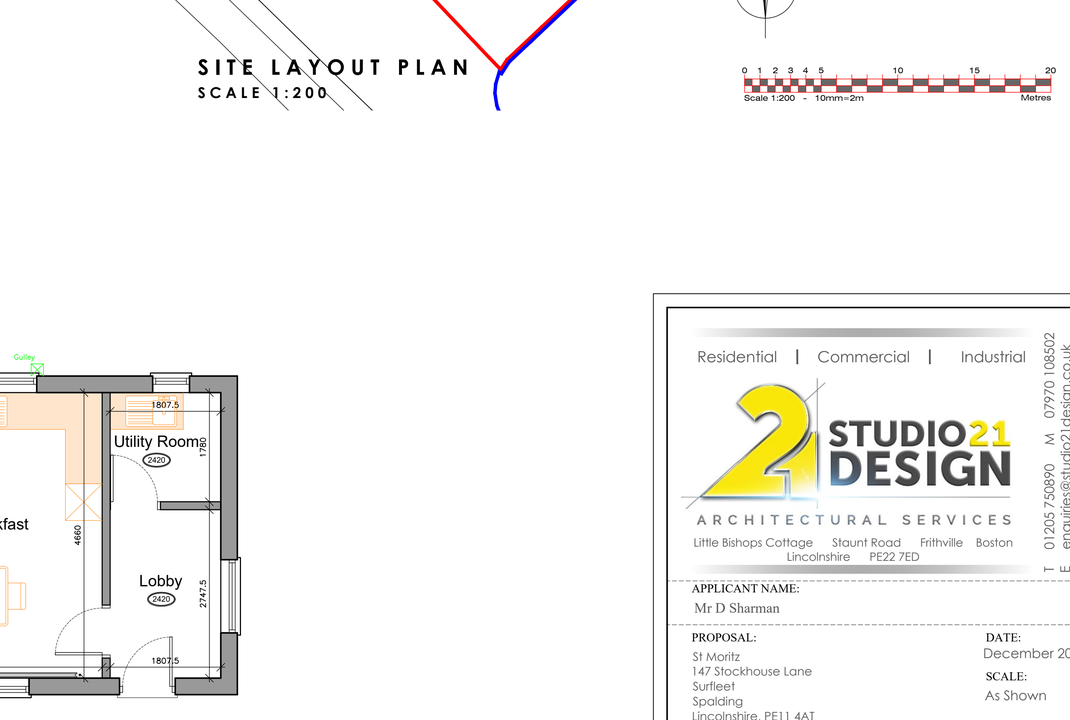

SITE LAYOUT PLAN
SCALE 1:200



© All rights reserved. No part of this drawing may be reproduced in any material form or transmitted to any other person without prior written permission of Studio 21 Design Ltd.
Do not scale this drawing, use figured dimensions only.
Contractors are responsible for taking and checking site dimensions.
Any discrepancies must be reported immediately.

A1

Residential | Commercial | Industrial
STUDIO21 DESIGN
ARCHITECTURAL SERVICES
Little Bishops Cottage Staunt Road Frithville Boston
Lincolnshire PE22 7ED
T 01205 750890 M 07970 108502
E enquiries@studio21design.co.uk
W www.studio21design.co.uk

APPLICANT NAME:
Mr D Sharman

PROPOSAL:
St Moritz
147 Stockhouse Lane
Surfleet
Spalding
Lincolnshire, PE11 4AT

DATE:
December 2025

SCALE:
As Shown

DRAWING TITLE:
Existing Plans & Elevations

DRAWING NO:
14-492-01

REVISION:
-