

SCALE 1:50

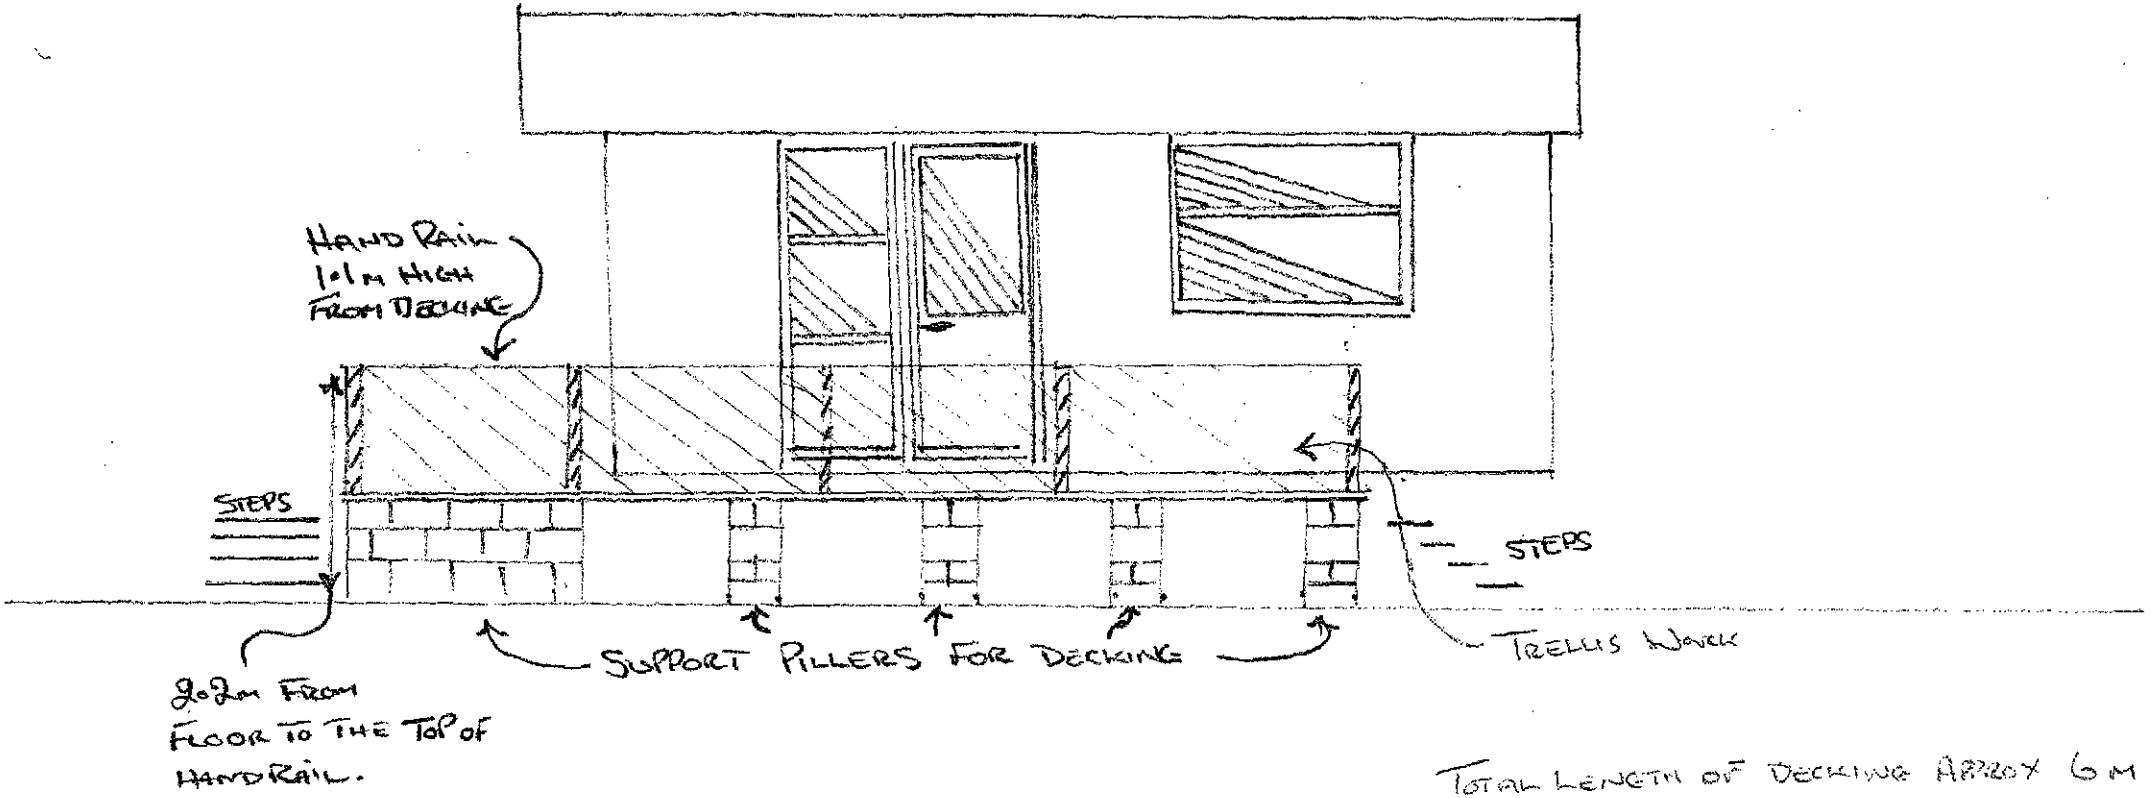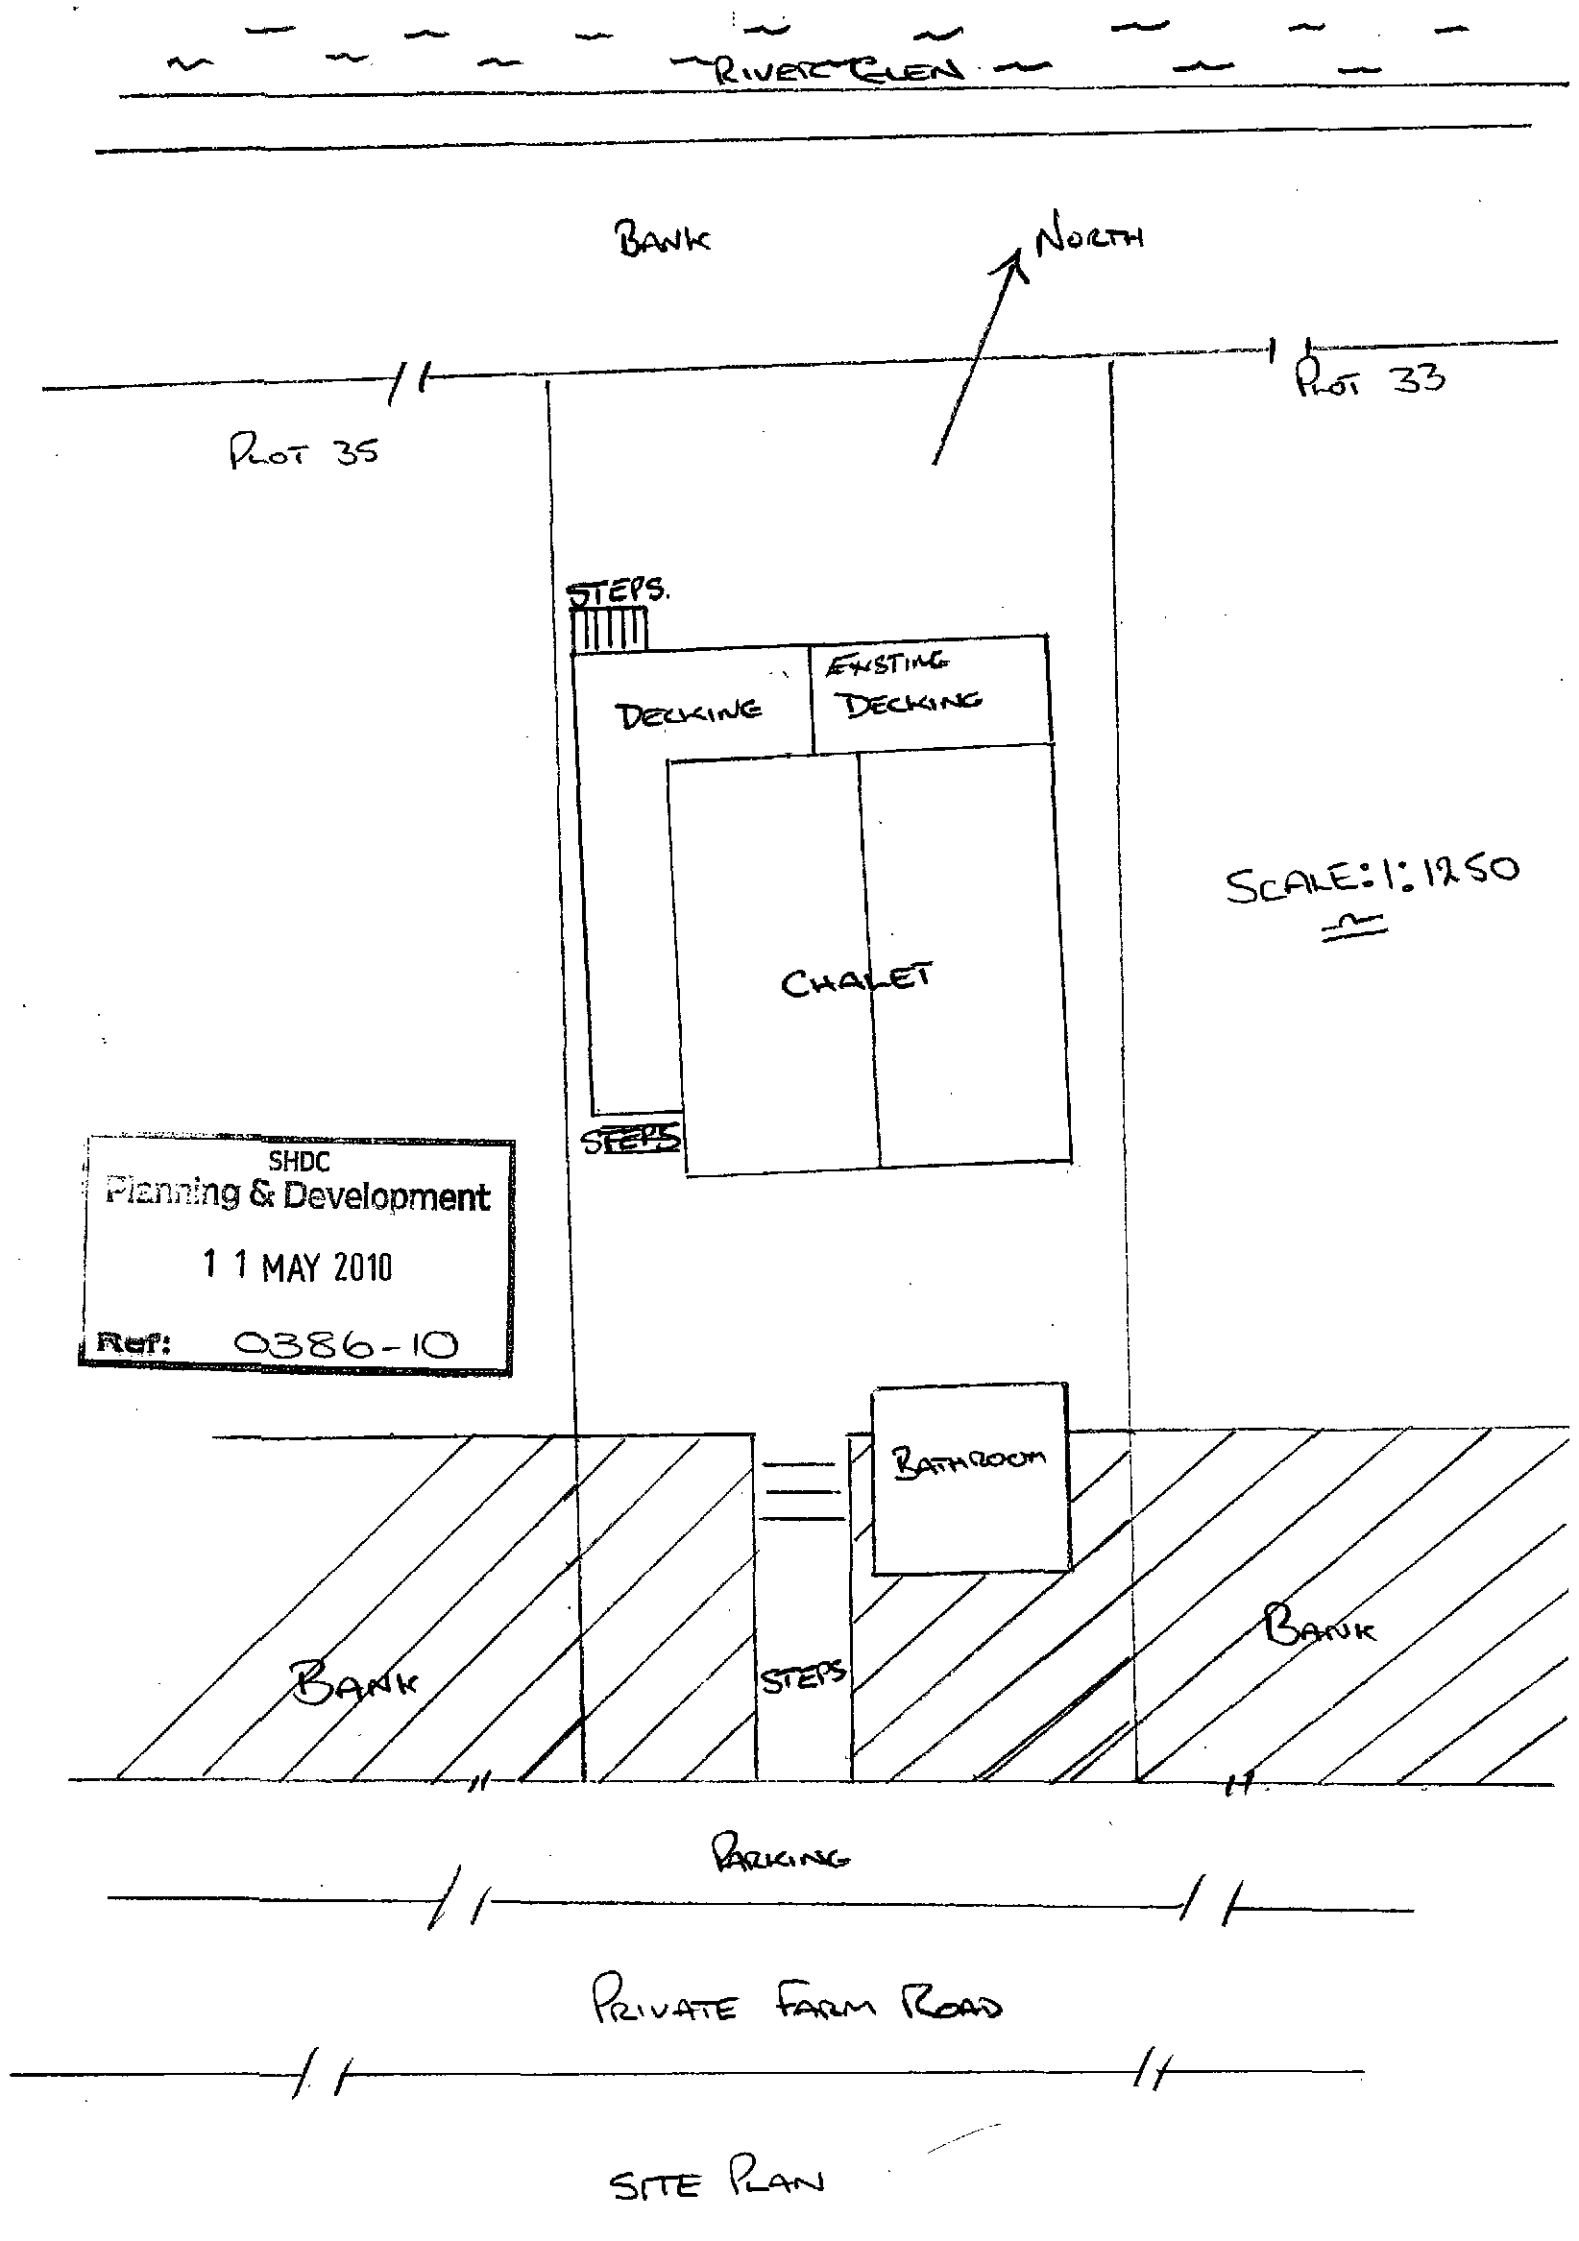

TOTAL LENGTH OF DECKING APPROX 6M

WEST ELEVATION

SHDC
Planning & Development
11 MAY 2010
Ref: 0386-10


RIVER GLEN
BANK
NORTH
PLOT 33
PLOT 35
STEPS.
DECKING
EXISTING DECKING
CHALET
STEPS
SCALE: 1:1250
SHDC
Planning & Development
11 MAY 2010
Ref: 0386-10
BATHROOM
BANK
STEPS
BANK
PARKING
PRIVATE FARM ROAD

SITE PLAN

SITE PLAN OF No 34 THE RESERVOIR SURFLEET SEAS END. SPALDING.

SCALE 1:2500

0386-10

