
SHDC
Planning & Development
2 6 MAY 2010
Ref: 0447-10

ADITIONAL VELUX THAT IS TOP HINGED TO PROVIDE ESCAPE EXIT

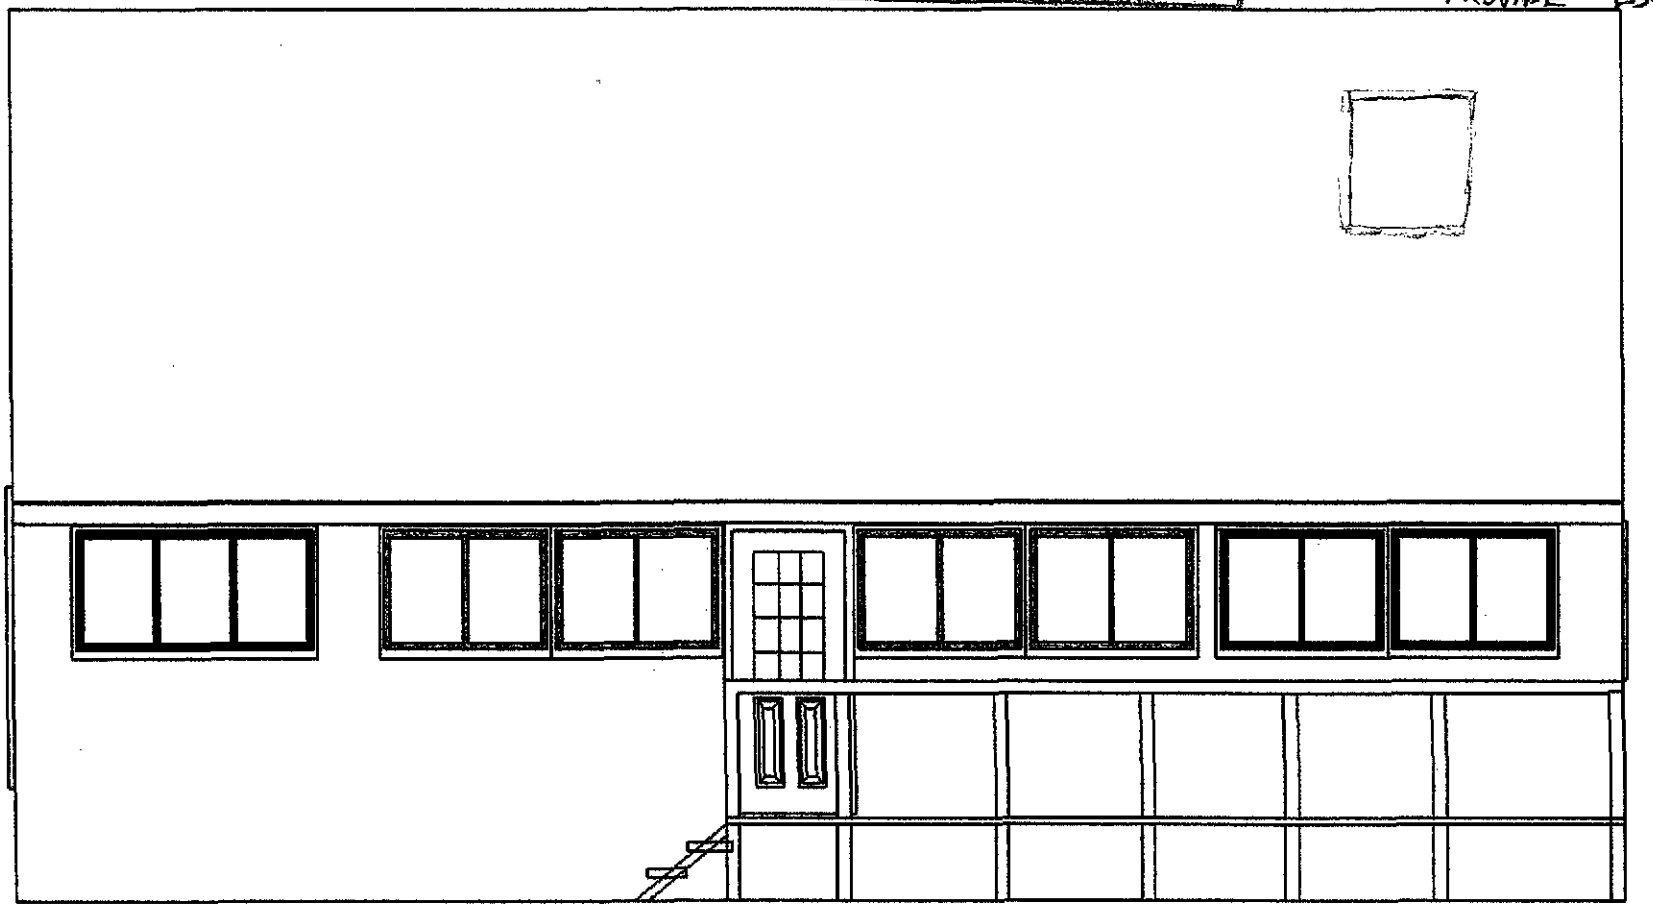

Proposed front (SW) elevation

22 THE RESEVOIRE
TELL 4DJ

SCALE 1:50


REF 11/0446/09 22 The RESERVOIR

P.E.11. 4D.J.

SCALE. 1:50.

WE WOULD LIKE TO CHANGE THE FINISH TO THE GABLE ENDS FROM RENDER TO TIMBER CLADING SING 25 x 125 PTG

ALSO WE WOULD LIKE A ADITIONAL VELUX ROOF LIGHT THAT IS TOP HINGED TO PROVIDE ESCAPE EXIT ON THE FRONT ELEVATION

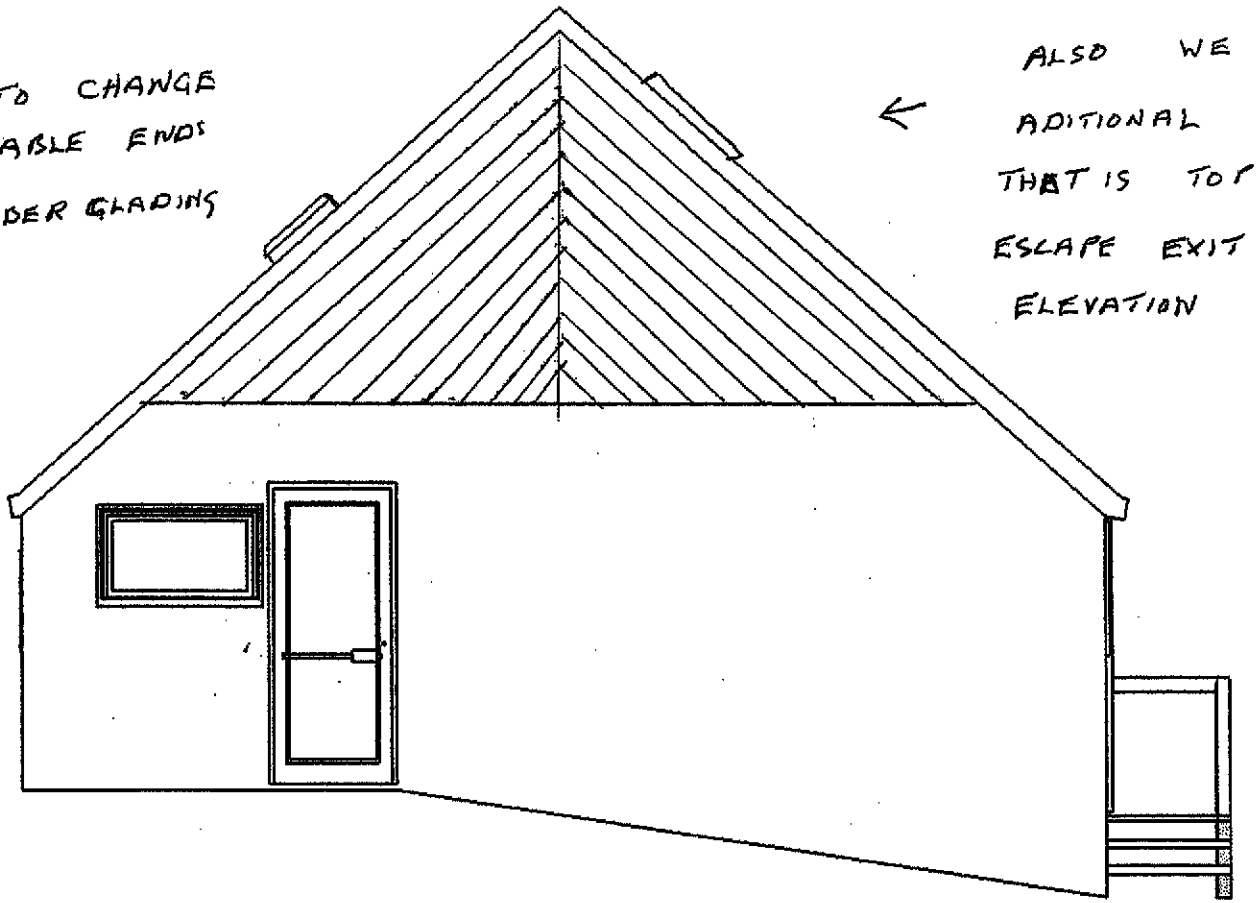

Proposed side (NW) elevation

SHDC
Planning & Development
26 MAY 2010
Ref: 0447-10