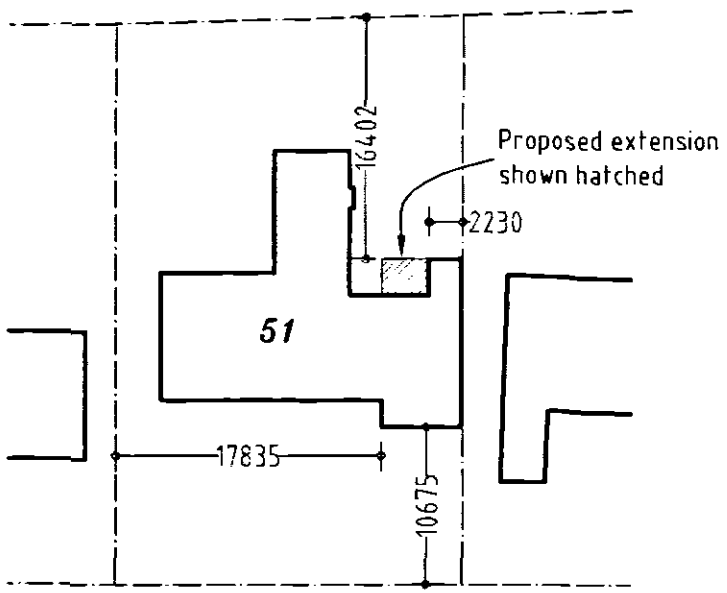


N Site Plan 1:500

SHDC
Planning & Development
16 APR 2004
Ref: 492/04

DETERMINED PLAN

Status
☒ FOR COMMENT ☒ FOR PLANNING PERMISSION ☒ PRELIMINARY
☐ FOR INFORMATION ☐ FOR BUILDING REGULATIONS ☐ FOR CONSTRUCTION

Cadplan
Architectural Plans & Building Details
7 Cumberland Gardens, Castle Bytham, Grantham, Lincs, NG33 4SQ.
TEL: 01780 410 705 Mobile: 07710 772 880

PROJECT:	51 Seas End Road, Surfleet.	
TITLE:	Site Plan	
DATE:	March 2004	Drawn: MP
DRAWING No:	179- 02	Scale: 1:500