
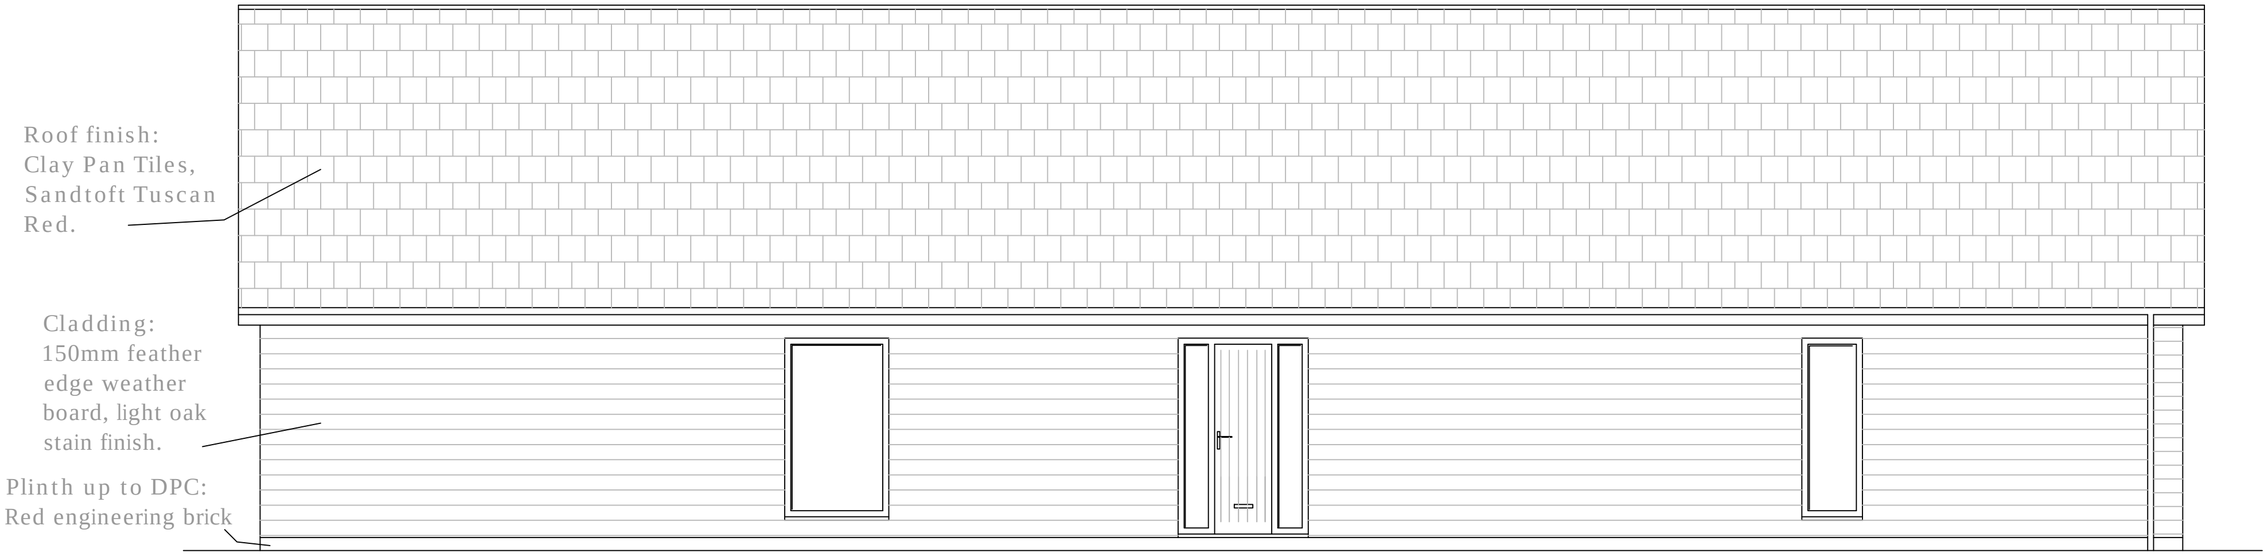


PROPOSED FRONT ELEVATION 1:50

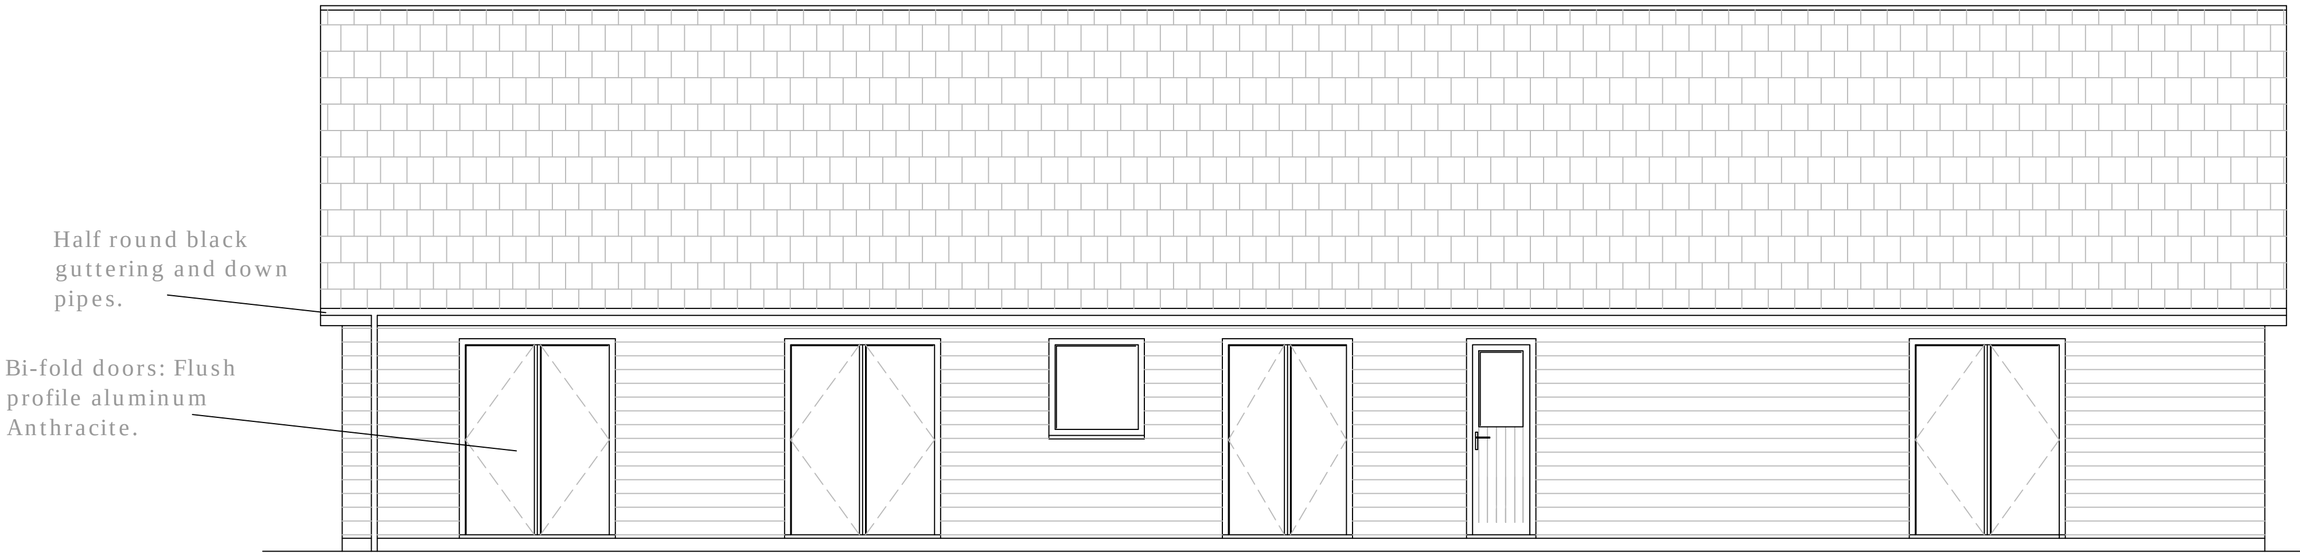

PROPOSED REAR ELEVATION 1:50

See flood risk assessment for final slab levels of dwelling. Must be above the 0.1% breach depth in the 2115 scenario, paths and driveway will be permeable. The dwelling itself will meet the construction anti-flood measures

1:50 0 1 2 3 4 5 6 7

M.A.P.design
Architectural Services
Email: tonymap1@yahoo.co.uk
Tel: 07711537799

Project: Proposed new dwelling
Address:land adjacent to 144 Reservoir Road Surfleet, Seas End, Spalding PE11 4DH

Drawn: TP	**Scale: 1:50**
Revision:	**Proposed elevations 002** Paper size: A2