

Existing

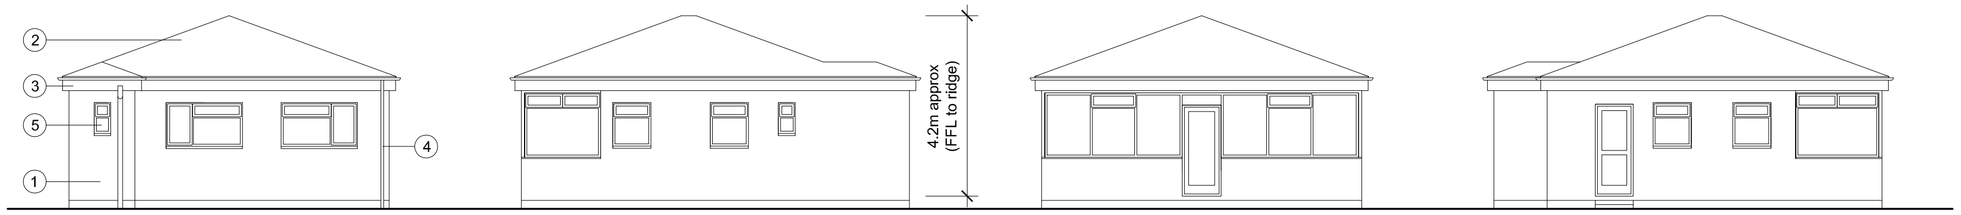


South Elevation (1:100) | West Elevation | North Elevation | East Elevation

0 1 2 3 4 5m

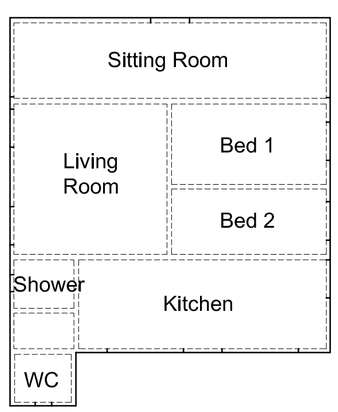


0 1 2 3 4 5m

Ground Floor Plan (1:100)

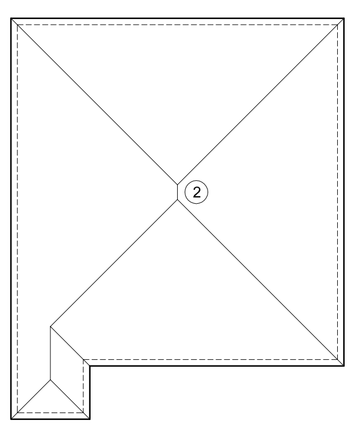


Roof Plan (1:100)

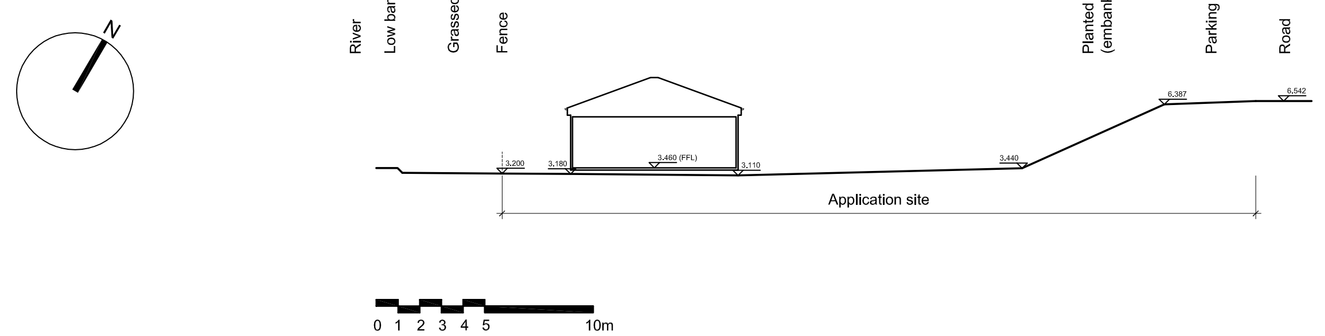

0 1 2 3 4 5 10m

Cross Section Thro' Site / Building (1:200)

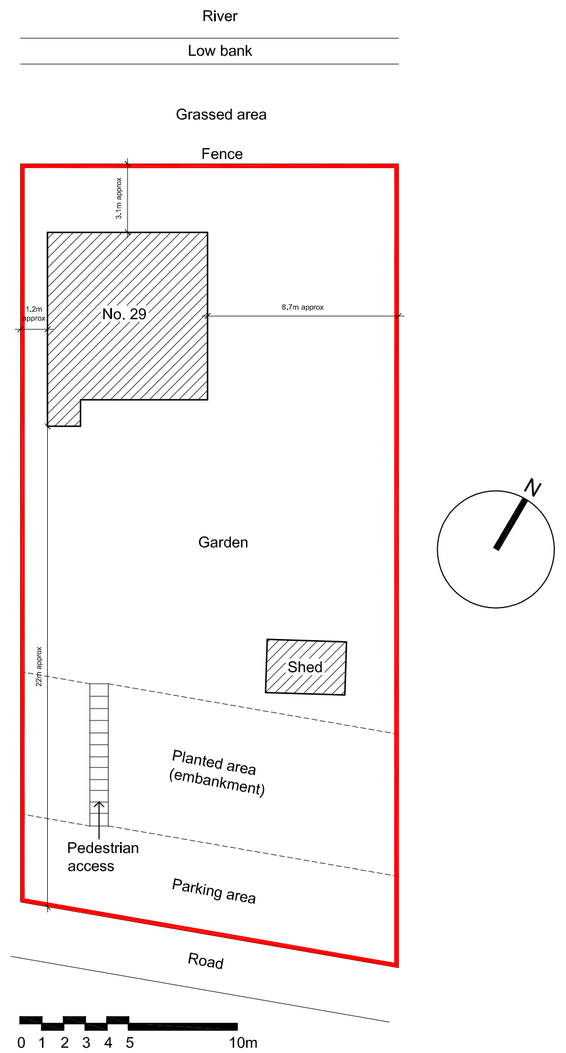

0 1 2 3 4 5 10m

Site Plan (1:200)

All dimensions to be verified on site by Main Contractor before the start of any shop drawings or work whatsoever either on their own behalf or that of sub-contractors.

Report any discrepancies to the Contract Administrator at once.

This drawing is to be read with all relevant Architect's and Engineer's drawings and other relevant information.

Andrew M Wright Ltd. Registered in England & Wales No. 9399024. Registered office: 22 Church Street, Holbeach, Spalding, Lincs, PE12 7LL

LEGEND: DO NOT SCALE

Legend to materials:-

1 = Painted board/panels

2 = Slate effect roofing

3 = Upvc fascias / soffits

4 = Plastic gutters / downpipes

5 = Upvc windows & doors


6 = Hit and miss timber (or timber effect) boarding

7 = Timber (or timber effect) balustrade / guarding

8 = Timber (or timber effect) decking


N

Proposed

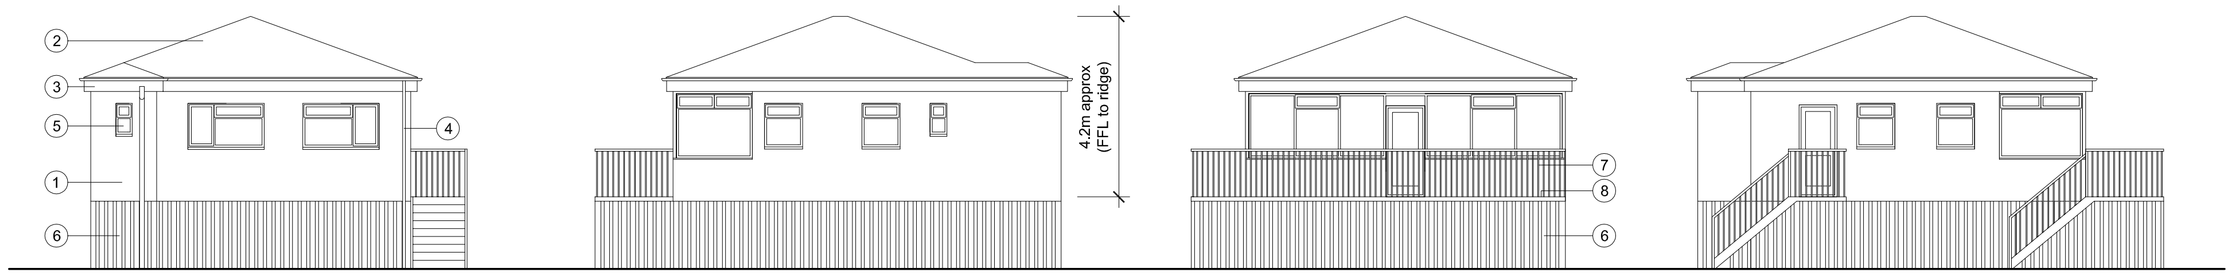


South Elevation (1:100) | West Elevation | North Elevation | East Elevation

0 1 2 3 4 5m

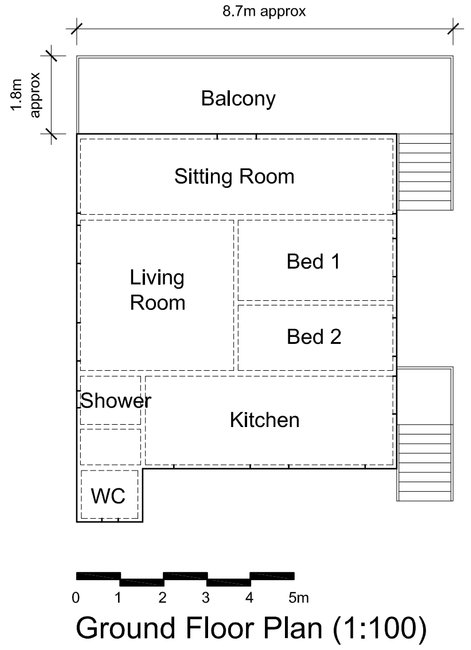


0 1 2 3 4 5m

Ground Floor Plan (1:100)

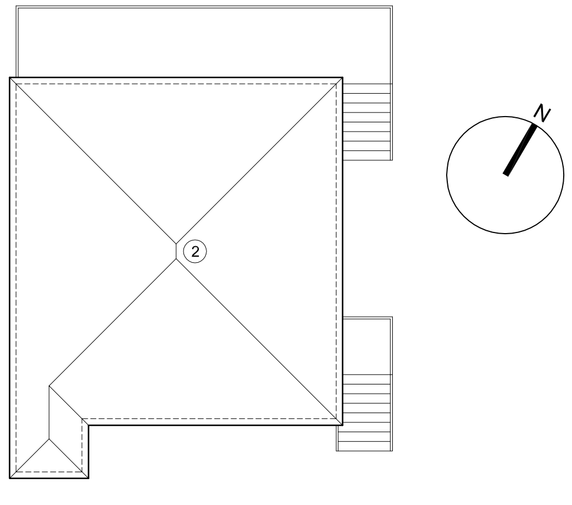


Roof Plan (1:100)

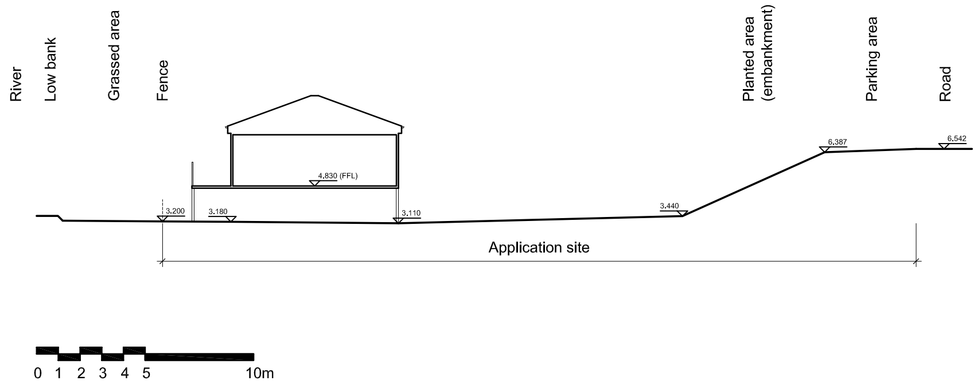


0 1 2 3 4 5 10m

Cross Section Thro' Site / Building (1:200)

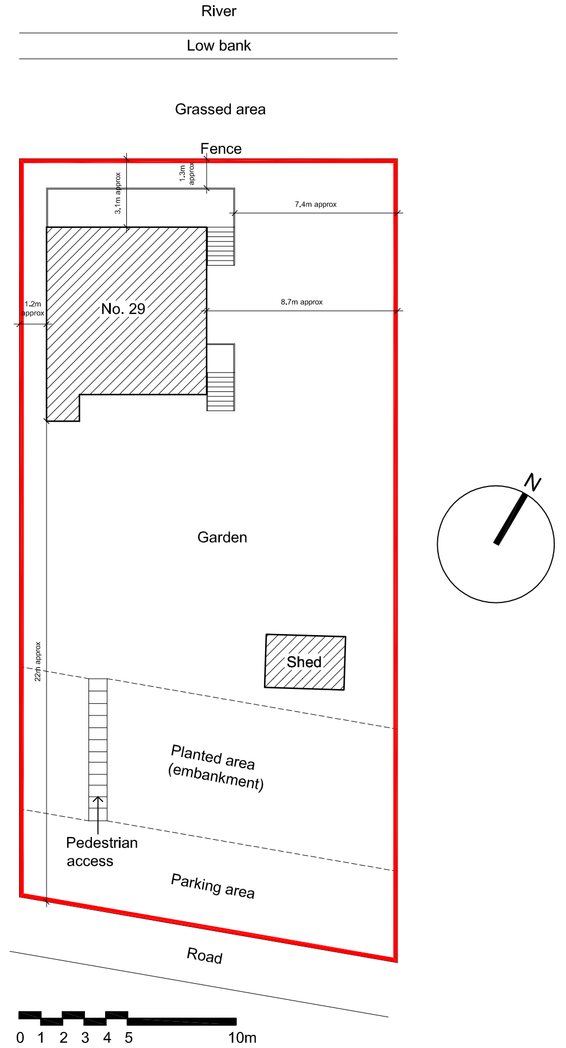

0 1 2 3 4 5 10m

Site Plan (1:200)

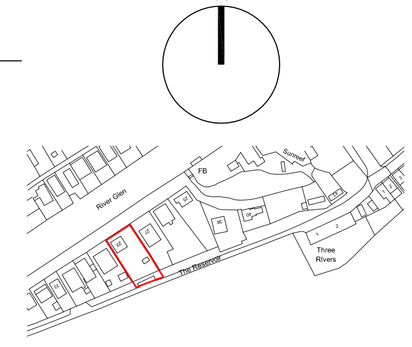

Location Plan (1:2500)

Revision:	Date:	Description:	Drw:	Chk:
P1	10.05.21	Planning Issue	AMW	AMW

ANDREW M WRIGHT LTD
CHARTERED ARCHITECT

26 Joys Bank, Holbeach St Johns, Spalding, Lincs, PE12 8SD
Telephone: 01406 540573 Mobile: 07940 914778

Project:
29 The Reservoir
Surfleet
Lincs

Drawing Title:
Plans, Elevations & Sections

Client:
Mr & Mrs M Emery

Drawn:	Checked:	Date:	Scale:	Paper Size:
AMW	AMW	06.05.21	As shown	A1

Job No.:	Dwg No.:	Stage:	Revision:
042103	PD01	Planning	P1