




FORMER A16 SURFLEET ROAD

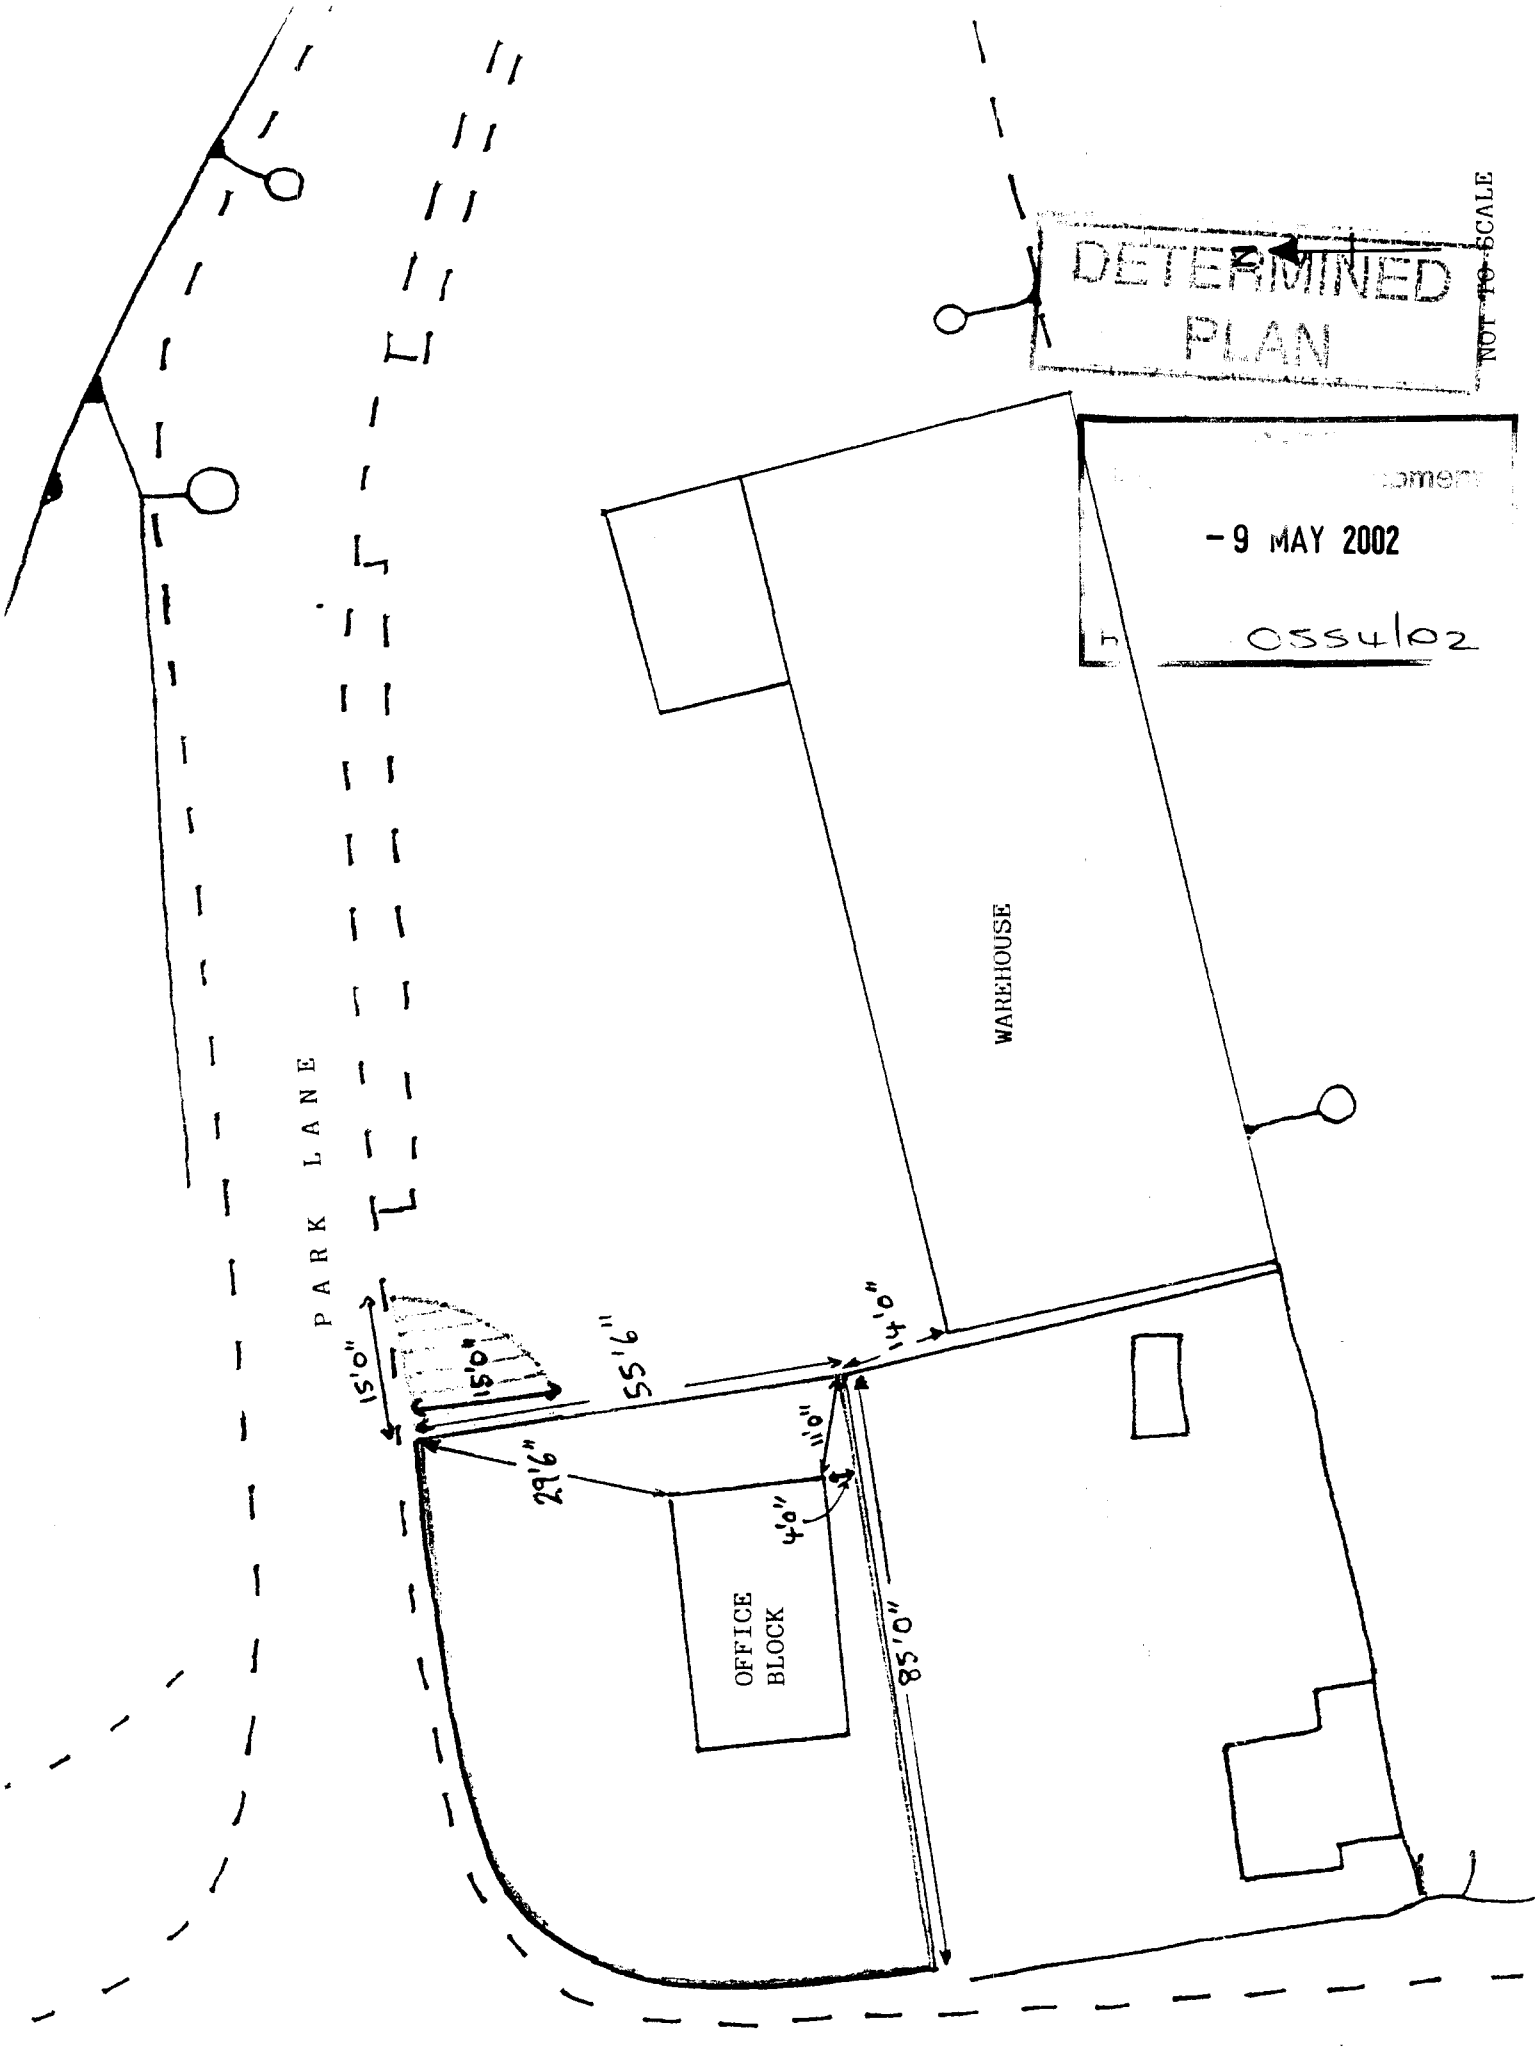


Front Elevation

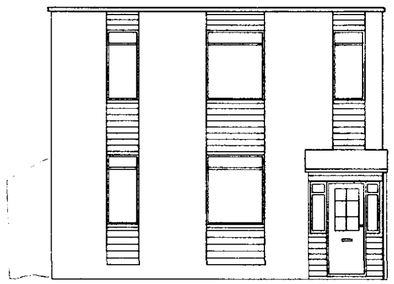

Side Elevation

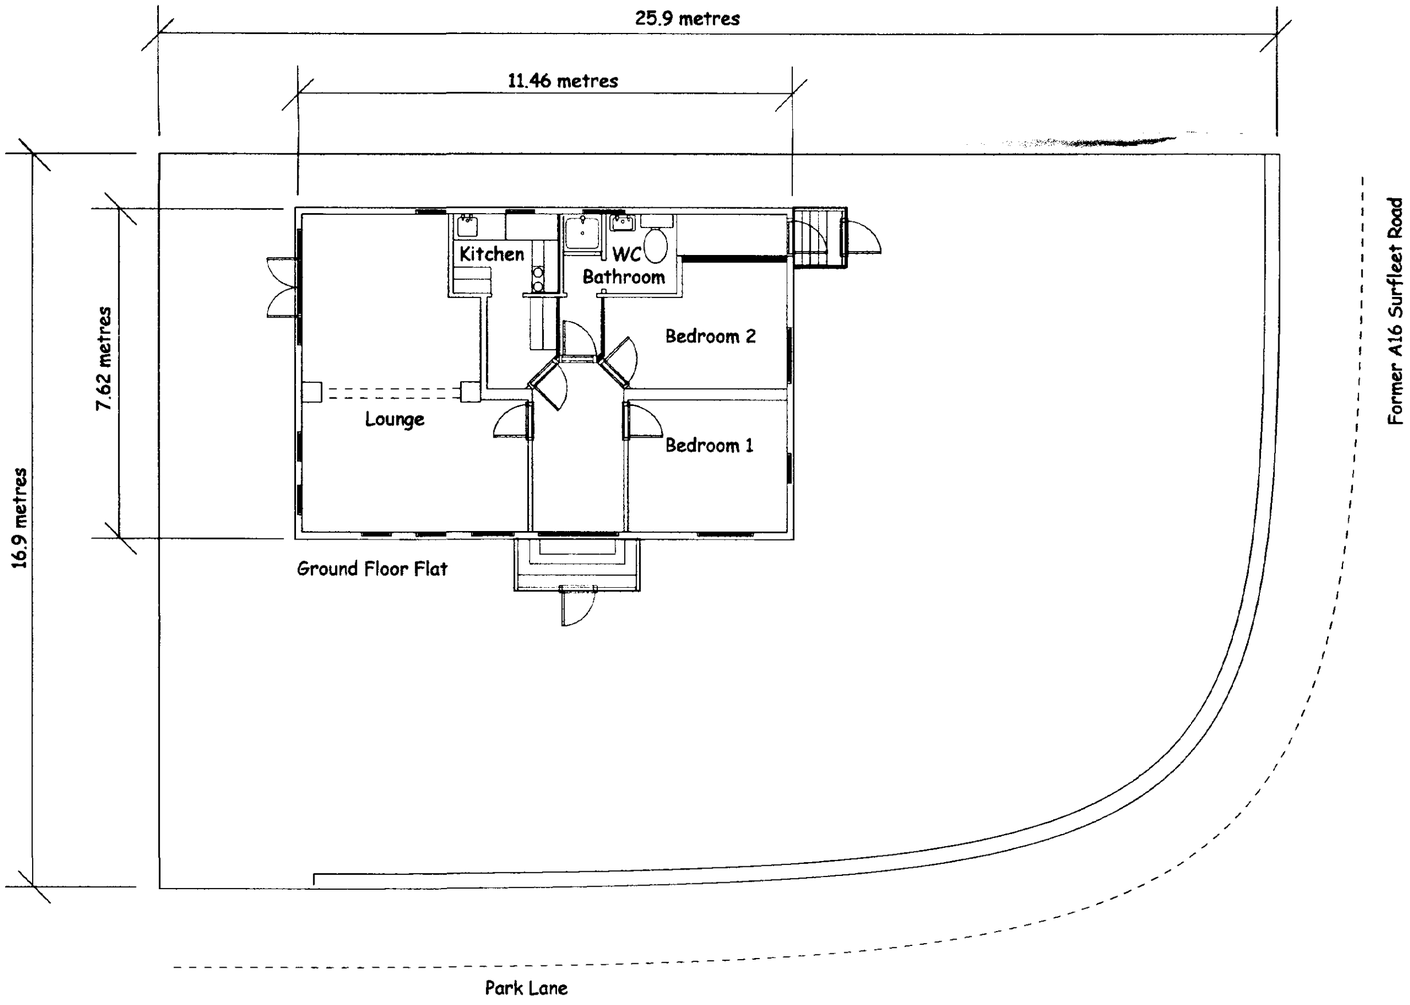

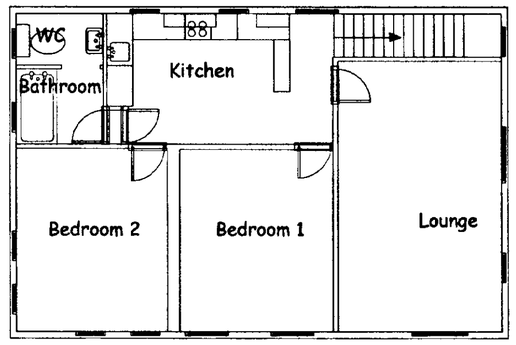

First Floor Flat

DETERMINED
PLAN

SHDC
Planning & Development
- 9 MAY 2002
Ref 0554/02

Work required:

1) New building work is outlined in RED
2) Re-wire electrics and split the supply with 2 meters
3) New windows all round in timber frames
4) Cladding to existing brickwork
5) Internat stud walls on ground floor
6) 2 externat porches
7) French doors fitted on ground floor to replace roller shutter door
8) Fitted kitchen (ground and first floor)
9) Fitted bathroom (first floor)
10) fitted shower (ground floor)
11) Replace electric storage heaters
12) Replace hot water heaters

Project	Cedar House flat conversion
Title	Surfleet Spalding Lincolnshire PE11 4AF
Scale	
Date	08/05/02
Drawn by	J. Dickinson
	PL0001