
SITE PLAN KEY

- Indicates surveyed buildings
- Indicates un-surveyed buildings taken from OS map
- Indicates site access
- Indicates surveyed trees and hedges
- Indicates approximate position of un-surveyed trees and hedges
- Indicates existing site levels (+9.420)

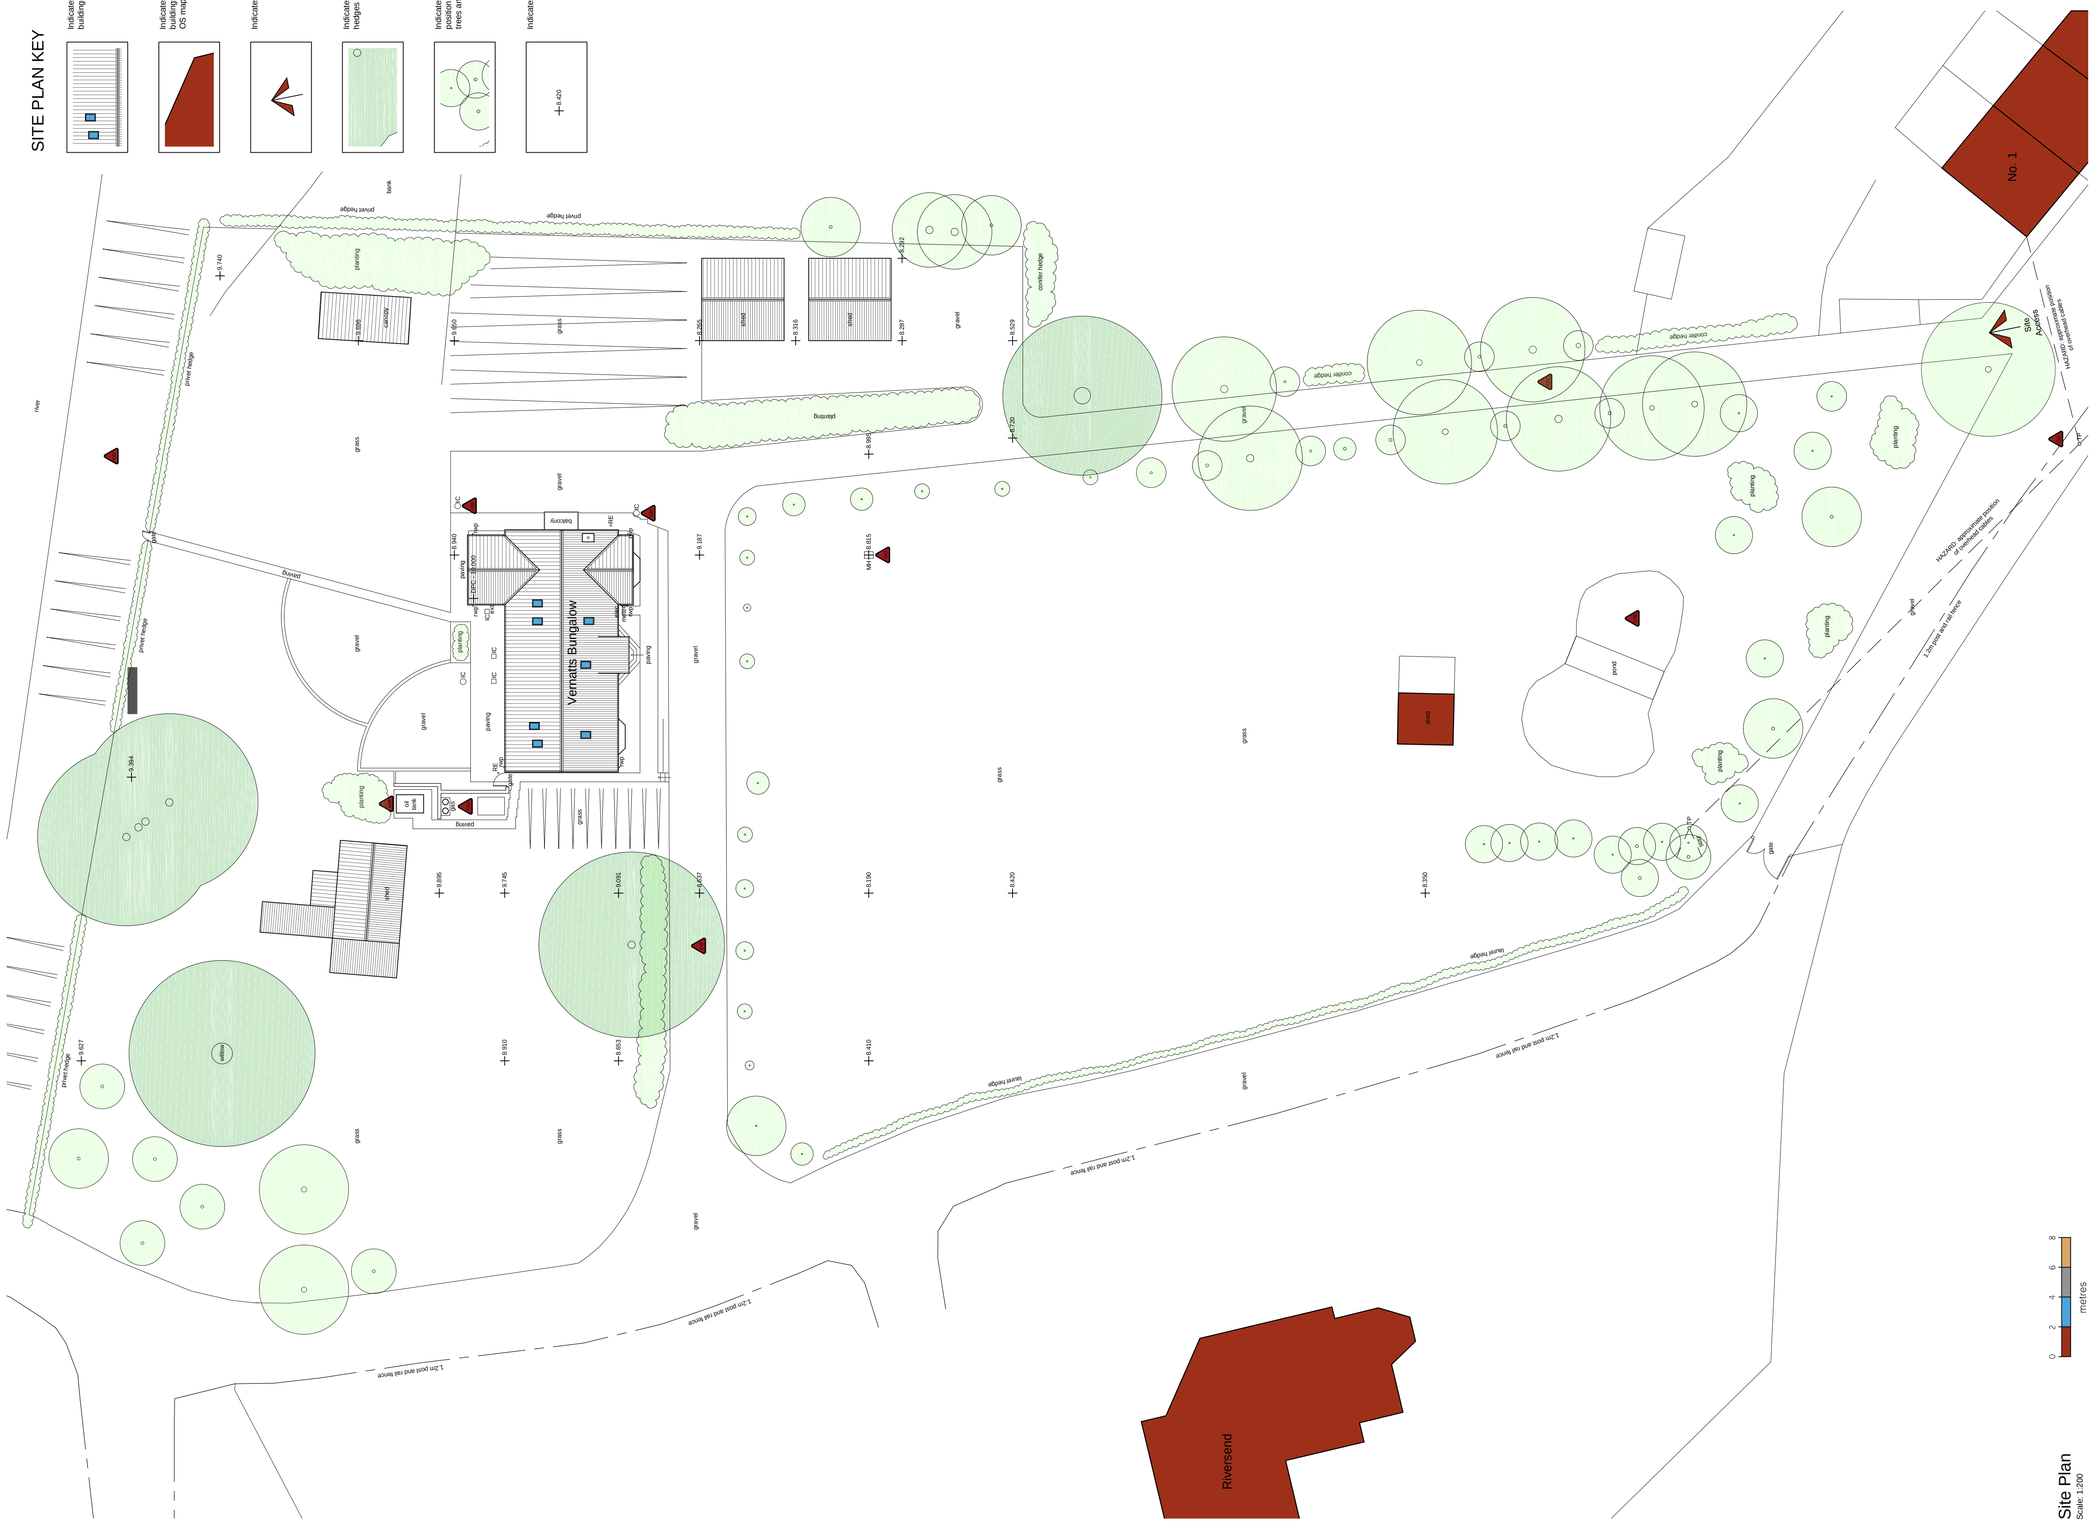

General Notes

1. This drawing shall not be scaled, figured dimensions only to be used.
2. All dimensions are shown in 'mm' unless otherwise stated.
3. The contractor, sub-contractors and suppliers must verify all dimensions on site prior to the commencement of any work.
4. This drawing is to be read in conjunction with all relevant engineers and specialist sub-contractors drawings and specifications.
5. Any discrepancies are to be brought to the designers attention.

CONSTRUCTION DESIGN & MANAGEMENT REGULATIONS 2015

The following information must be read in conjunction with the project Risk register. This drawing highlights significant design related Health & Safety Risks present during Construction phase, and Residual Risks which remain post completion. Other Health & Safety Risks associated with Construction Activities may be present, and must be identified by the Principal Contractor prior to works commencing. Design Risks relating to specialist design items must be identified by the relevant specialist designers/ consultants ad issued to the Principal Designer.

C01	Telegraph Pole/ Overhead Cables



C02	Trees
C03	Manholes & Inspection Chambers
C04	Gas Bottles



C05	Oil Tank



C06	Pond
C07	River

Status

SWANN EDWARDS ARCHITECTURE

Swann Edwards Architecture Limited, Swann Edwards Architecture, Black Barn, Fen Road, Guyhirn, Wisbech, Cambs. PE13 4AA
t 01945 450694 e info@swannedwards.co.uk w www.swannedwards.co.uk

Job Title: Proposed Extension & Alterations
Vernatts Bungalow, The Reservoir
Surfleet, PE11 4DJ
For: Mr & Mrs Harman

Drawing Title: Survey Drawing
Site Plan

Date	March 2019
Drawn by	JRB
Checked by	RS
Job No.	SE-1174
Dwg No.	100
Sheet Size	A1
Revision	

Swann Edwards Architecture Limited ©