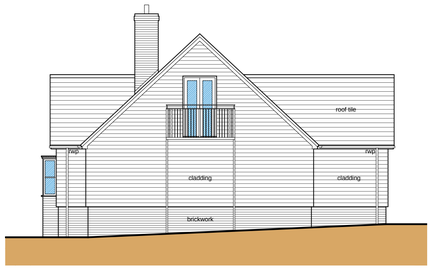




Front Elevation (W)
Scale: 1:100

0 1 2 3 4
metres





Side Elevation (S)
Scale: 1:100

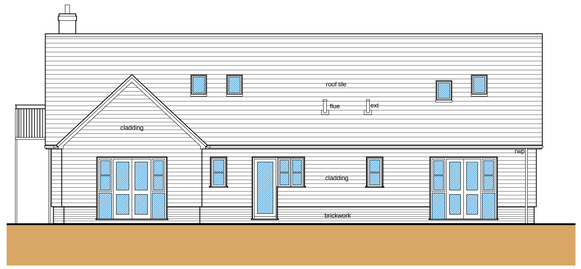0 1 2 3 4
metres





Rear Elevation (E)
Scale: 1:100

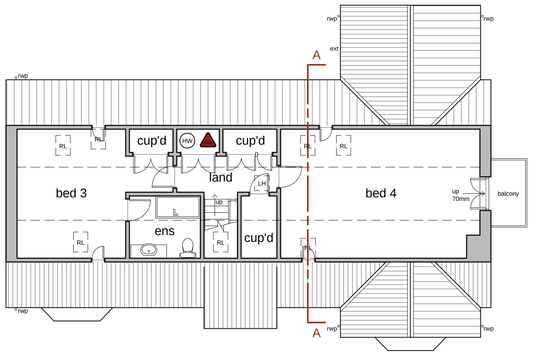0 1 2 3 4
metres





First Floor Plan
Scale: 1:100

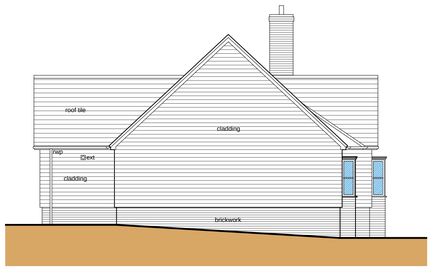0 1 2 3 4
metres





Side Elevation (N)
Scale: 1:100

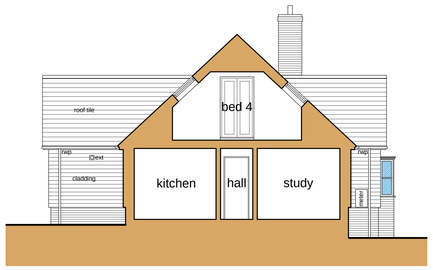0 1 2 3 4
metres





Section A-A
Scale: 1:100

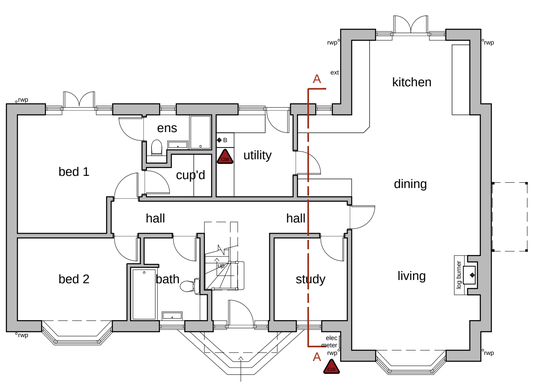0 1 2 3 4
metres




Ground Floor Plan
Scale: 1:100

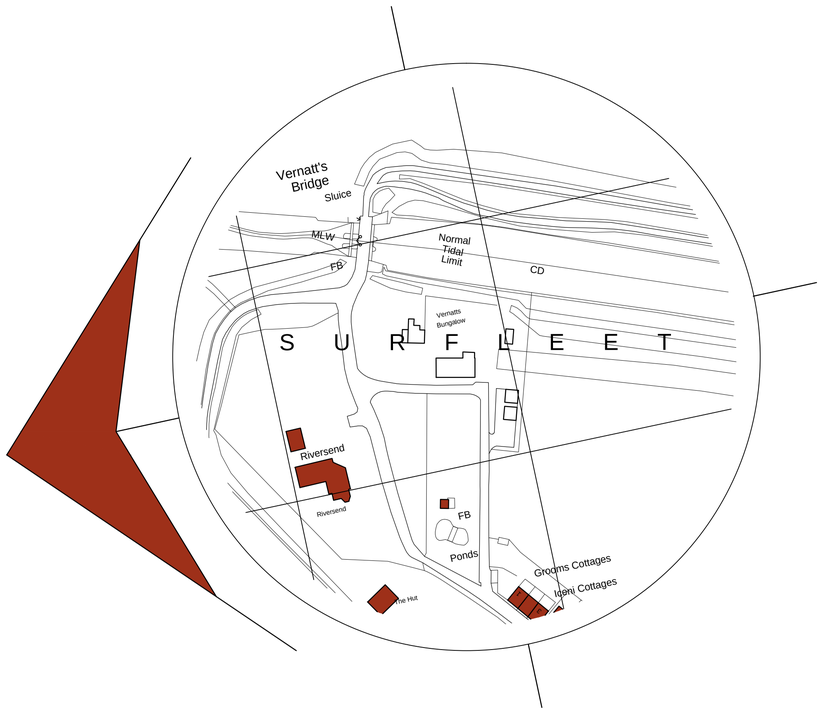0 1 2 3 4
metres




Location Plan
Scale: 1:1250

0 12.5 25 37.5 50
metres


## General Notes

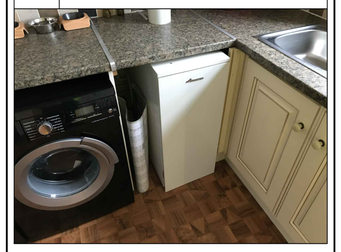1. This drawing shall not be scaled, figured dimensions only to be used.
2. All dimensions are shown in 'mm' unless otherwise stated.
3. The contractor, sub-contractors and suppliers must verify all dimensions on site prior to the commencement of any work.
4. This drawing is to be read in conjunction with all relevant engineers and specialist sub-contractors drawings and specifications.
5. Any discrepancies are to be brought to the designers attention.

CONSTRUCTION DESIGN & MANAGEMENT REGULATIONS 2015

The following information must be read in conjunction with the project Risk register. This drawing highlights significant design related Health & Safety Risks present during Construction phase, and Residual Risks which remain post completion. Other Health & Safety Risks associated with Construction Activities may be present, and must be identified by the Principal Contractor prior to works commencing. Design Risks relating to specialist design items must be identified by the relevant specialist designers/ consultants ad issued to the Principal Designer.

C08 Boiler



C09 Hot Water Tank



C10 Electricity Meter



Status

SWANN EDWARDS
ARCHITECTURE

Swann Edwards Architecture Limited, Swann Edwards Architecture, Black Barn, Fen Road, Guyhirn, Wisbech, Cambs. PE13 4AA
t 01945 450694 e info@swannedwards.co.uk w www.swannedwards.co.uk

Job Title
Proposed Extension & Alterations
Vernatts Bungalow, The Reservoir
Surfleet, PE11 4DJ
For: Mr & Mrs Harman

Drawing Title
Survey Drawing
Elevations, Section
Floor Plans & Location Plan

| | |
|---|---|
| Date: March 2019 | Drawn by: JRB |
| | Checked by: RS |
| Job No.: SE-1174 | Sheet Size: A1 |
| Dwg No.: 150 | Revision: |

Swann Edwards Architecture Limited ©