



Front Elevation (W)
Scale: 1:100

0 1 2 3 4
metres

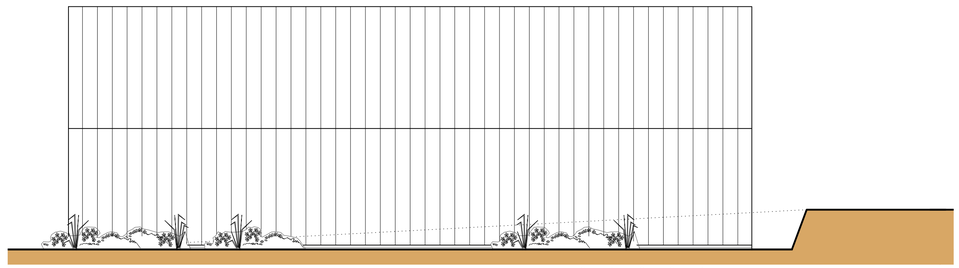


Side Elevation (S)
Scale: 1:100

0 1 2 3 4
metres

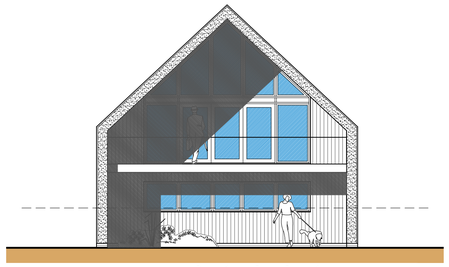


Rear Elevation (E)
Scale: 1:100

0 1 2 3 4
metres

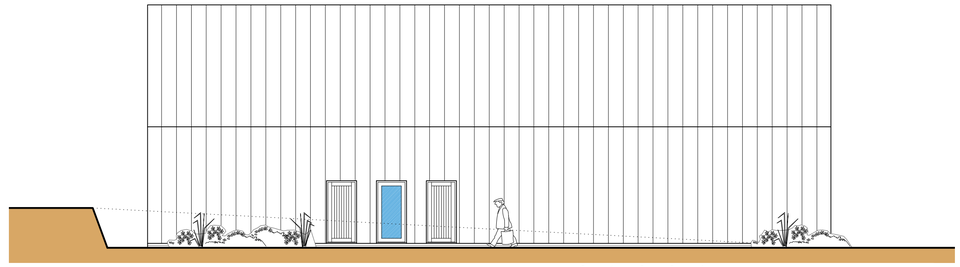


Side Elevation (N)
Scale: 1:100

0 1 2 3 4
metres

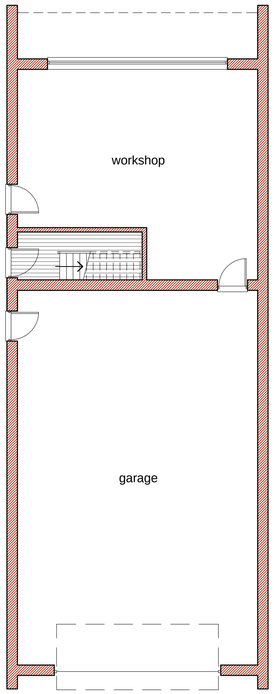

Ground Floor Plan
Scale: 1:100

0 1 2 3 4
metres

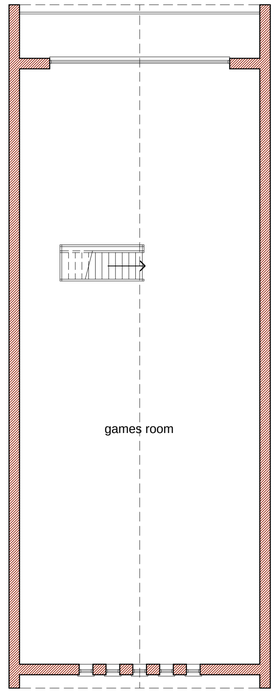

First Floor Plan
Scale: 1:100

0 1 2 3 4
metres

General Notes

1. This drawing shall not be scaled, figured dimensions only to be used.
2. All dimensions are shown in 'mm' unless otherwise stated.
3. The contractor, sub-contractors and suppliers must verify all dimensions on site prior to the commencement of any work.
4. This drawing is to be read in conjunction with all relevant engineers and specialist sub-contractors drawings and specifications.
5. Any discrepancies are to be brought to the designers attention.

MATERIAL KEY

- Hatch indicates blue engineering brickwork
- Hatch indicates vertical timber cladding
- Hatch indicates metal cladding
- Indicates through colour render

ALL PROPOSED FINISHED FLOOR LEVELS TO MATCH THE EXISTING HOUSE FINISHED FLOOR LEVEL.

PLAN KEY

- Indicates existing walls
- Indicates proposed walls
- Indicates structures to be demolished

Status

FOR APPROVAL

SWANN EDWARDS
ARCHITECTURE
Swann Edwards Architecture Limited, Swann Edwards Architecture, Black Barn, Fen Road, Guyhirn, Wisbech, Cambs. PE13 4AA
t 01945 450694 e info@swannedwards.co.uk w www.swannedwards.co.uk

Job Title
Proposed Extension & Alterations
Vernatts Bungalow, The Reservoir
Surfleet, PE11 4DJ
For: Mr & Mrs Harman

Drawing Title
Planning Drawing
Garage and Games Room

Date	Drawn by
May 2019	RS
	Checked by

Job No.	Sheet Size
SE-1174	A1
Dwg No. PP1101	Revision

Swann Edwards Architecture Limited ©