


Do not scale directly from this drawing. All discrepancies are to be brought to the attention of the Practice.
The copyright to this drawing is owned by Trevor A Clay RIBA Ltd.

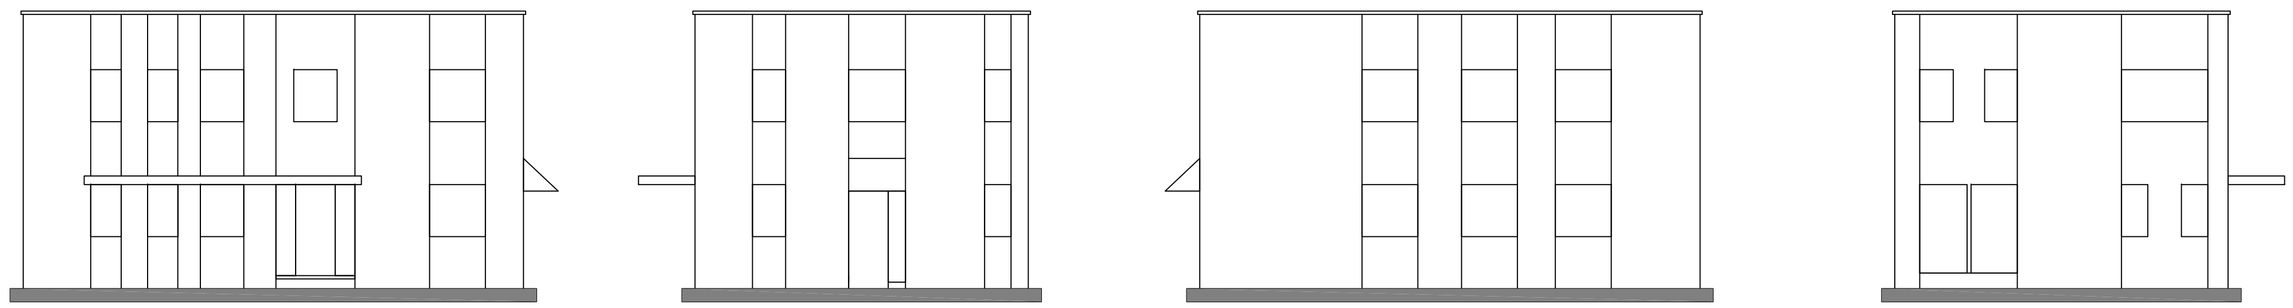


EXISTING ELEVATIONS

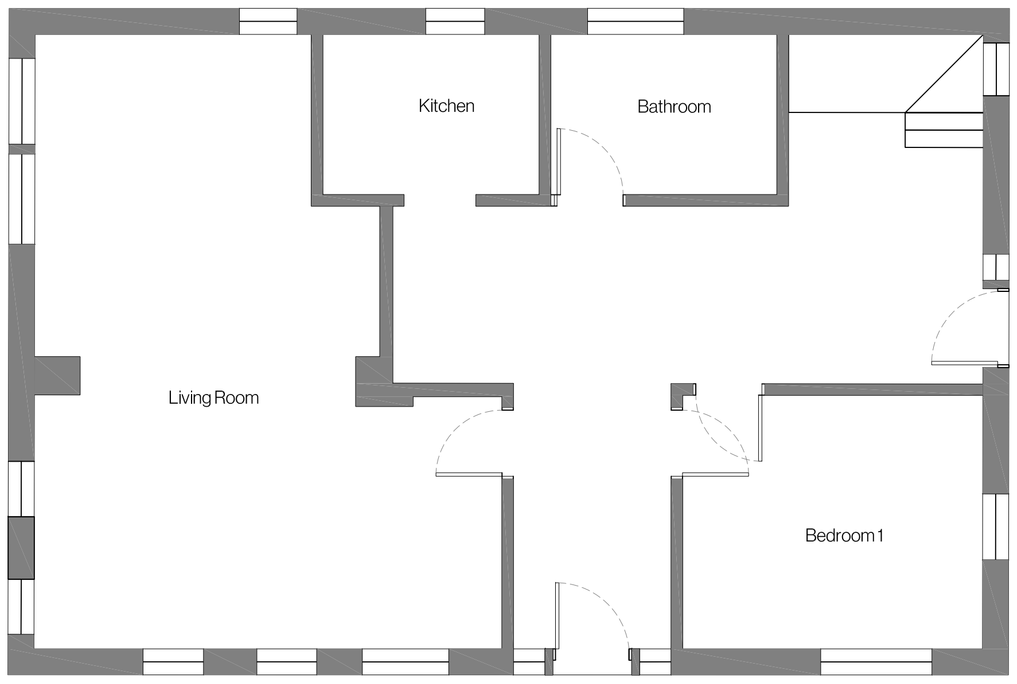

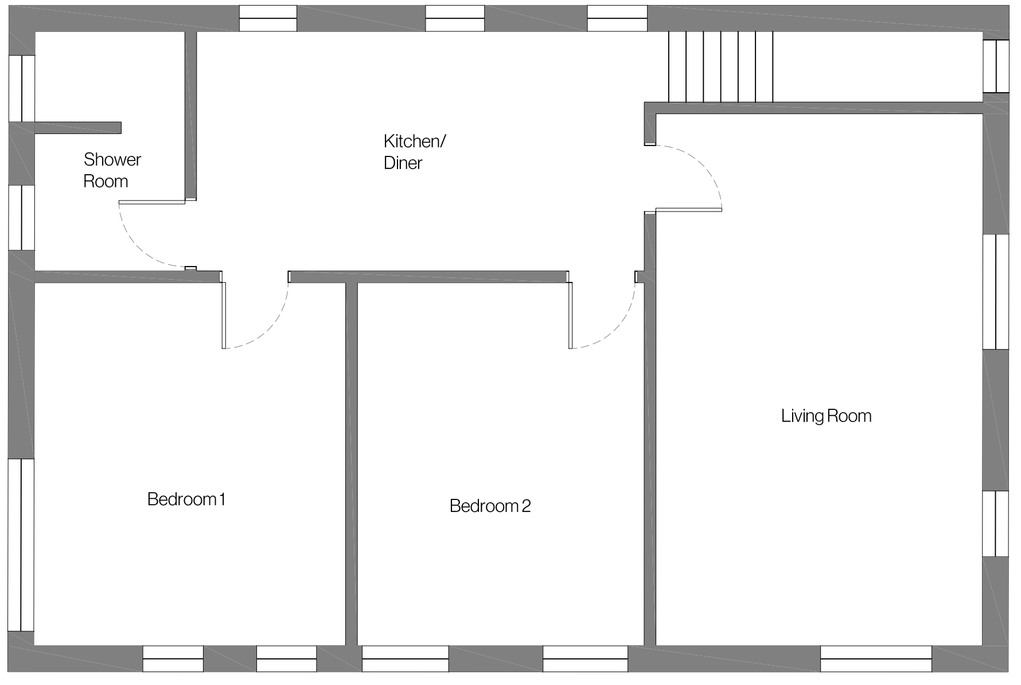

EXISTING FLOOR PLANS

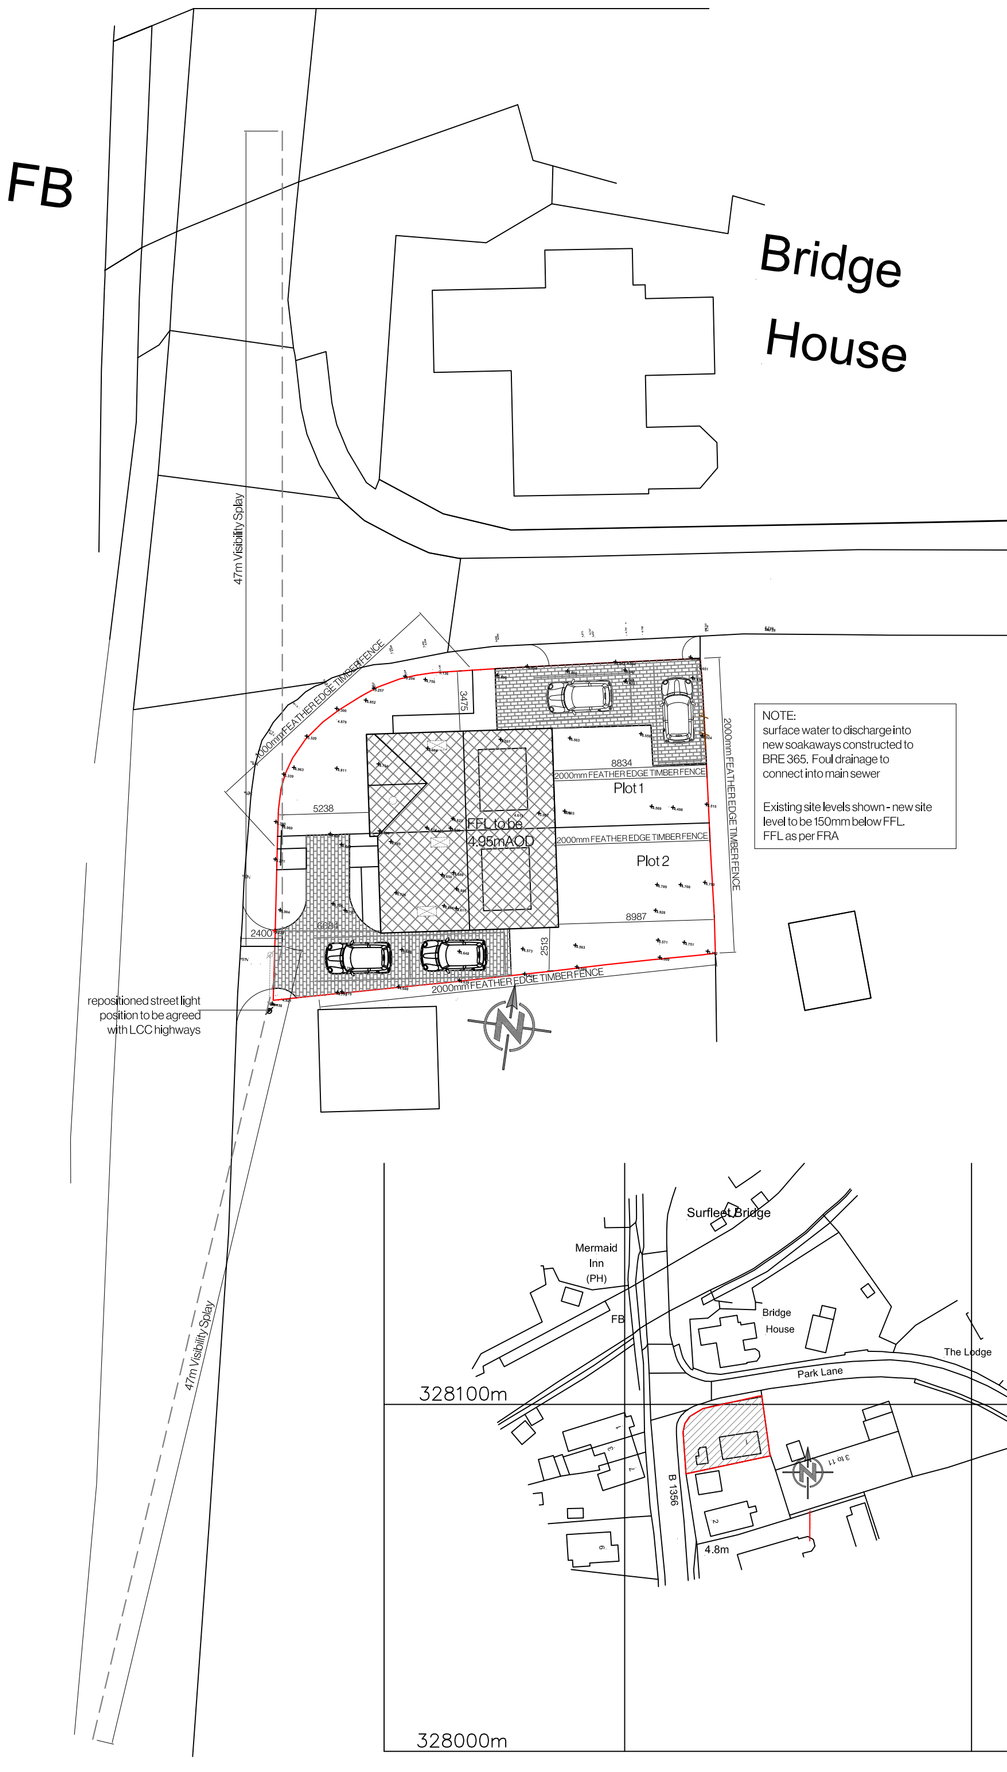

PROPOSED BLOCK PLAN

?Crown Copyright and database rights 2025 OS Licence no. 100019980

LOCATION PLAN

B	21/05/26	AWM	Addition of site levels, boundary treatments and surface and foul water note
A	23/02/26	AWM	Reduction to 2 dwellings
Revision	Date	Drawn	Description

Client: Rick Gaunt

Project: Replacement dwellings at 1 Park Lane Surfleet, Spalding

Drawing: Planning

Scale: 1:50, 1:100, 1:200, 1:1250 @ A1 | Drawn: AWM | Checked: TAC | Date: 14/11/2025

Drawing No.: 25/687/PA/004B

Trevor A Clay RIBA Ltd, 14 Old Fendike Road, Weston Hills, Spalding, Lincs. PE126DD
01406 380027 | 07778 597975 | trevor@tacarchitects.co.uk | www.tacarchitects.co.uk