

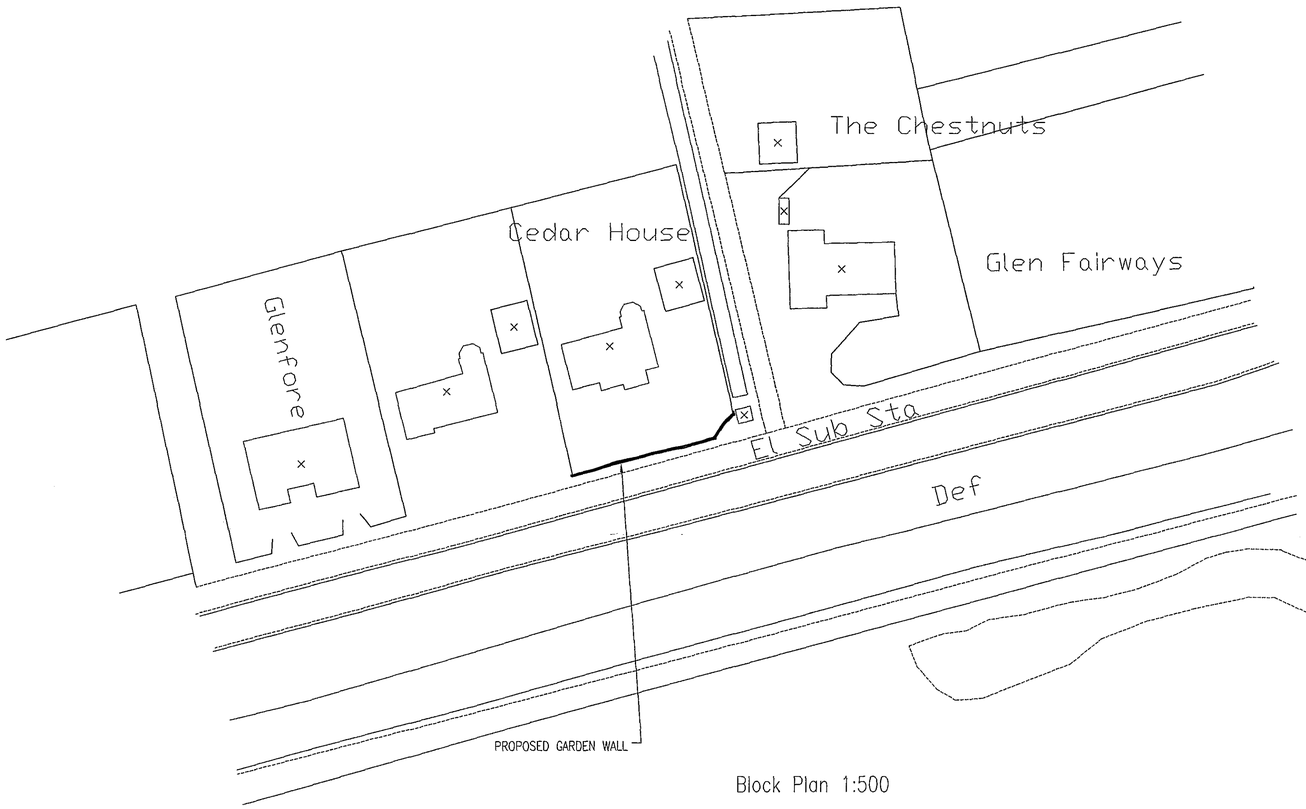



Block Plan 1:500

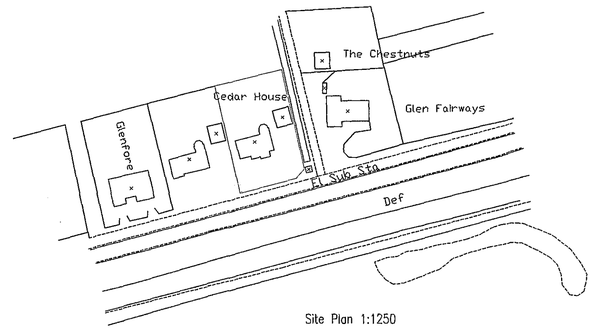

Site Plan 1:1250

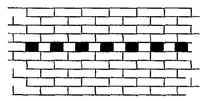

Dental Coursing Detail 1:25
to match existing detail on dwelling

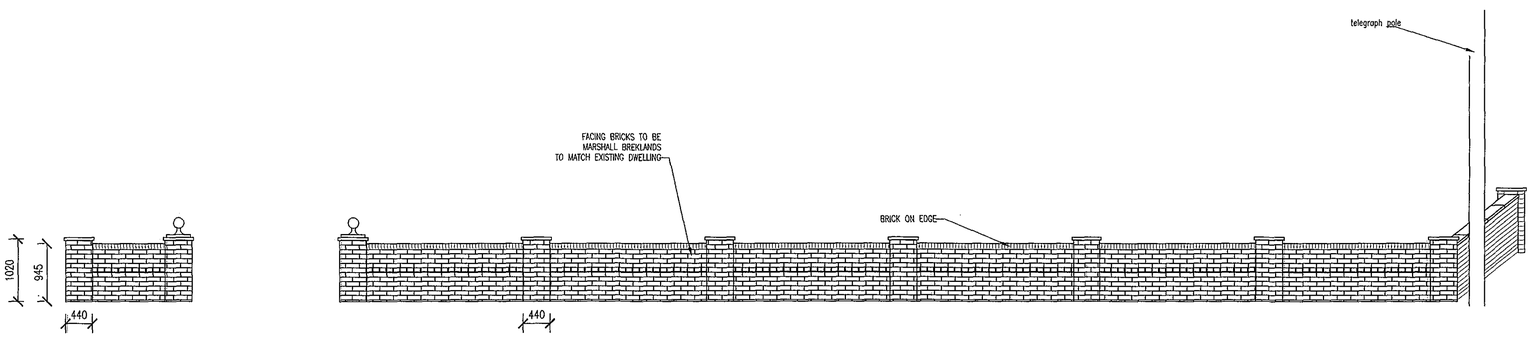

proposed wall

SHDC
Planning & Development
- 4 MAY 2007
Ref: 0586/07

DETERMINED
PLAN

Ref:	Revision:	Date:

WENMAN BUILDING DESIGN Ltd.
2 Austendyke Road
Weston Hills
Spalding
Lincs. PE12 6BX
Tel/Fax 01775 724171
Mobile 0784 1718457

Project:
PROPOSED GARDEN WALL

Client:
MR & MRS NORMAN
CERDAR HOUSE
RESERVOIR ROAD
SURFLEET SEAS END
SPALDING LINCS.

DRAWING:
BLOCK PLAN
SITE PLAN
DECORATIVE DETAIL
PROPOSED WALL ELEVATION

DRAWING N°:	DATE:
WEN/1125/07/00	APRIL 2007
DRAWN BY: RW	SCALES: 1:25 1:50 1:500 1:1250

COPIES OF THESE DRWGS. MUST NOT BE TAKEN, TRACED OR ALTERED FOR ANY PURPOSE OTHER THAN THAT FOR WHICH THEY ARE ISSUED WITHOUT WRITTEN PERMISSION OF WENMAN BUILDING DESIGN. THESE DRWGS ARE PRODUCED ONLY FOR THE PURPOSE OF OBTAINING PLANNING OR BUILDING REGULATIONS APPROVAL AND DO NOT CONTAIN A FULL SPECIFICATION FOR THE PROPOSED WORKS AND MUST NOT BE USED AS A CONTRACT DOCUMENT ALONE.
THE PROPOSED WORK WILL NOT BE SUPERVISED/INSPECTED BY WENMAN BUILDING DESIGN (unless agreed otherwise in writing by the client), THEREFORE IT IS THE CLIENT OR THEIR APPOINTED BUILDER/CONTRACTOR'S RESPONSIBILITY TO CONTACT BUILDING CONTROL TO ARRANGE INSPECTIONS AT THE APPROPRIATE STAGES OF THE WORKS AS REQUIRED BY THE BUILDING REGULATIONS AND TO PAY ANY FEES IN RELATION TO THE SAME. IN THE EVENT THAT NOTICE HAS NOT BEEN GIVEN TO THE LOCAL AUTHORITY THE BUILDER/CONTRACTOR ITSELF RECOMMENDED OF NON-COMPLIANCE IN CARRYING OUT THE WORK, ALL WORKS AND MATERIALS TO BE FITTED AND INSTALLED TO THE MANUFACTURERS INSTRUCTIONS AND COMPLY WITH THE MINIMUM AND APPROVED STANDARDS OF THE BUILDING REGULATIONS AND CURRENT BRITISH TECHNICAL RECOMMENDATIONS CODES OF PRACTICE, BRITISH STANDARDS OR EUROPEAN CODE, etc. ALL MEASUREMENTS ON THIS DRAWING ARE NOT TO BE SCALED FOR CONSTRUCTION/ORDERING PURPOSES. ALL DIMENSIONS FOR SETTING OUT OF THE WORKS AS SHOWN ON THE DRAWING TO BE CHECKED BY THE BUILDER/CONTRACTOR PRIOR TO THE COMMENCEMENT OF WORK AND ANY DISCREPANCIES REPORTED IMMEDIATELY. WHERE APPROXIMATE DIMENSIONS SHOWN ARE EITHER THE OUTSIDE/INSIDE OF brk OR blockwork AND NOT FINISHED PLASTER. IT IS RECOMMENDED THAT A SITE SURVEY IS UNDERTAKEN PRIOR TO COMMENCEMENT OF WORKS. THE ACTUAL POSITIONING OF EXISTING SERVICES PIPES, ELECTRICAL CABLES etc. ARE NOT GENERALLY SHOWN. THE ACTUAL POSITIONING OF HYDRANTS MUST BE ESTABLISHED BY THE BUILDER/CONTRACTOR PRIOR TO COMMENCEMENT OF WORK AND REPOSITIONED TO SUIT THE INDIVIDUAL SERVICE SUPPLIERS INSTALLATION RECOMMENDATIONS.
HEALTH & SAFETY
The client is to ensure that the appointed contractor is familiar
with and complies with Health & Safety for Building Sites and Work Places.