



South Elevation (Front)



West Elevation (Side)

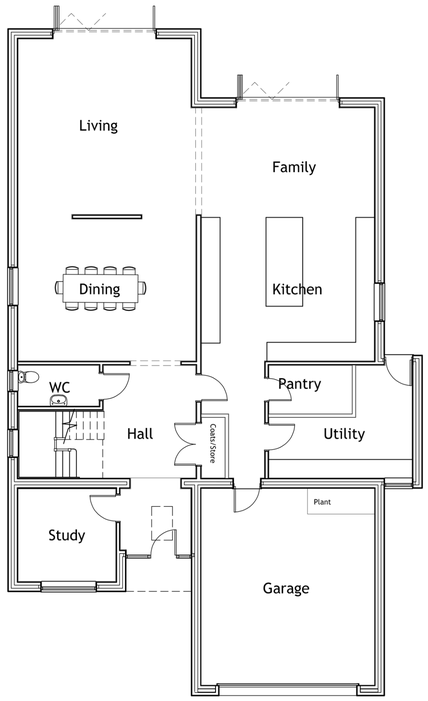


Ground Floor Plan

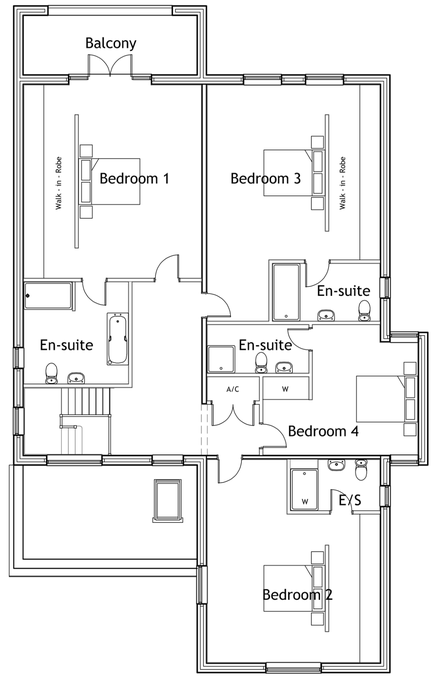

First Floor Plan



North Elevation (Rear)

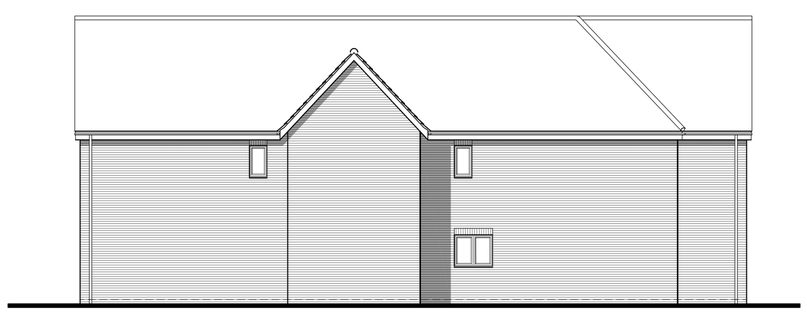

East Elevation (Side)

THIS DRAWING IS NOT TO BE USED FOR CONSTRUCTION.
THIS DRAWING IS COPYRIGHT SEVEN22 ARCHITECTURE LTD

REV	DATE	NOTES
-		

MATERIALS



IBSTOCK BRICK, IVANHOE CREAM
FACING BRICKWORK



MARLEY EDGEMERE ROOF TILES,
COLOUR; SMOOTH GREY

BRICKWORK BELOW DPC LEVEL
TO BE, GREY ENGINEERING

WINDOWS; GREY RAL7016 U-PVC
STYLE AS INDICATED ON DRAWINGS

GREY UPVC SOFFITS AND FASCIAS

BLACK PVC-U RAINWATER GOODS

ALUMINIUM ROLLER GARAGE DOOR
COLOUR; GREY, RAL7016

0 1 2 5 10
Scale 1:100

seven22 ARCHITECTURE LTD

22 SHORE VIEW, PETERBOROUGH
CAMBRIDGESHIRE, PE7 8FS
E.info@seven22.co.uk ~ **T**.07799 585277

PROJECT
PROPOSED DWELLINGS
LAND ADJACENT, 110 STATION ROAD
SURFLEET
LINCOLNSHIRE
PE11 4DB

CLIENT
FODEN, LAUD & BAILEY-SCOTT

TITLE
PROPOSED FLOOR PLANS & ELEVATIONS PLOT 1

DRAWING No.
062/063 P02

SCALE	DATE	REV
1:100 @ A1 ~ 1:200 @ A3	MAY 2022	