
THIS DRAWING IS NOT TO BE USED FOR CONSTRUCTION.
THIS DRAWING IS COPYRIGHT SEVEN22 ARCHITECTURE LTD


REV	DATE	NOTES
-		




Plots 1 & 2 South Elevation to Station Road

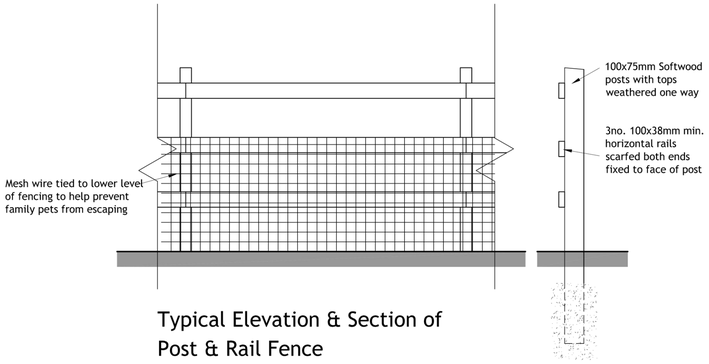


Typical Elevation & Section of
Post & Rail Fence
Boundary Type A 1.2m High
Scale 1:20

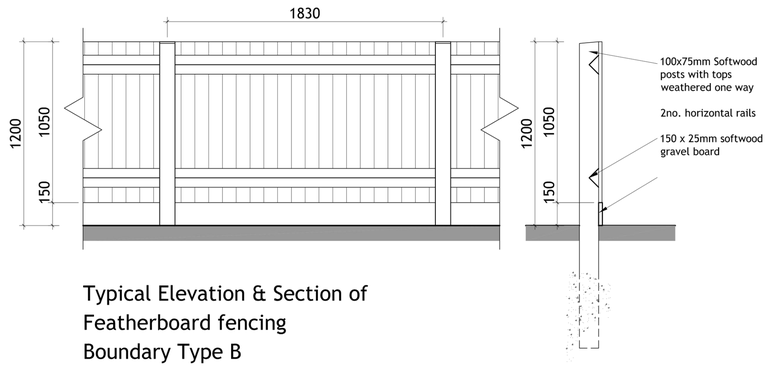

Typical Elevation & Section of
Featherboard fencing
Boundary Type B

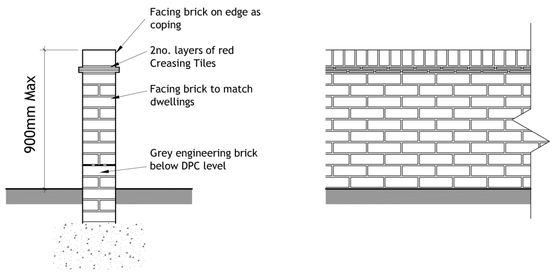

Typical Elevation & Section of
Brick Garden Wall
Boundary Type C 0.9m High
Scale 1:20

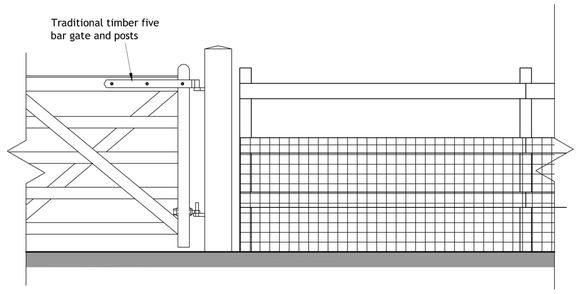

Part Elevation of 4m wide Five Bar Gate &
Post & Rail Fence
Scale 1:20

0 0.1 0.5 1m
Scale 1:20

0 1 2 5 10
Scale 1:100

seven22 ARCHITECTURE LTD

22 SHORE VIEW, PETERBOROUGH
CAMBRIDGESHIRE, PE7 8FS
E.info@seven22.co.uk ~ **T**.07799 585277

PROJECT
PROPOSED DWELLING
STATION ROAD
SURFLEET
LINCOLNSHIRE
PE11 4DB

CLIENT
FODEN, LAUD & BAILEY-SCOTT

TITLE
PROPOSED BOUNDARY TREATMENTS &
INDICATIVE STREET ELEVATION

DRAWING No.
062/063 P04

SCALE	DATE	REV
1:200 & 1:100 @ A1	MAY 2022	