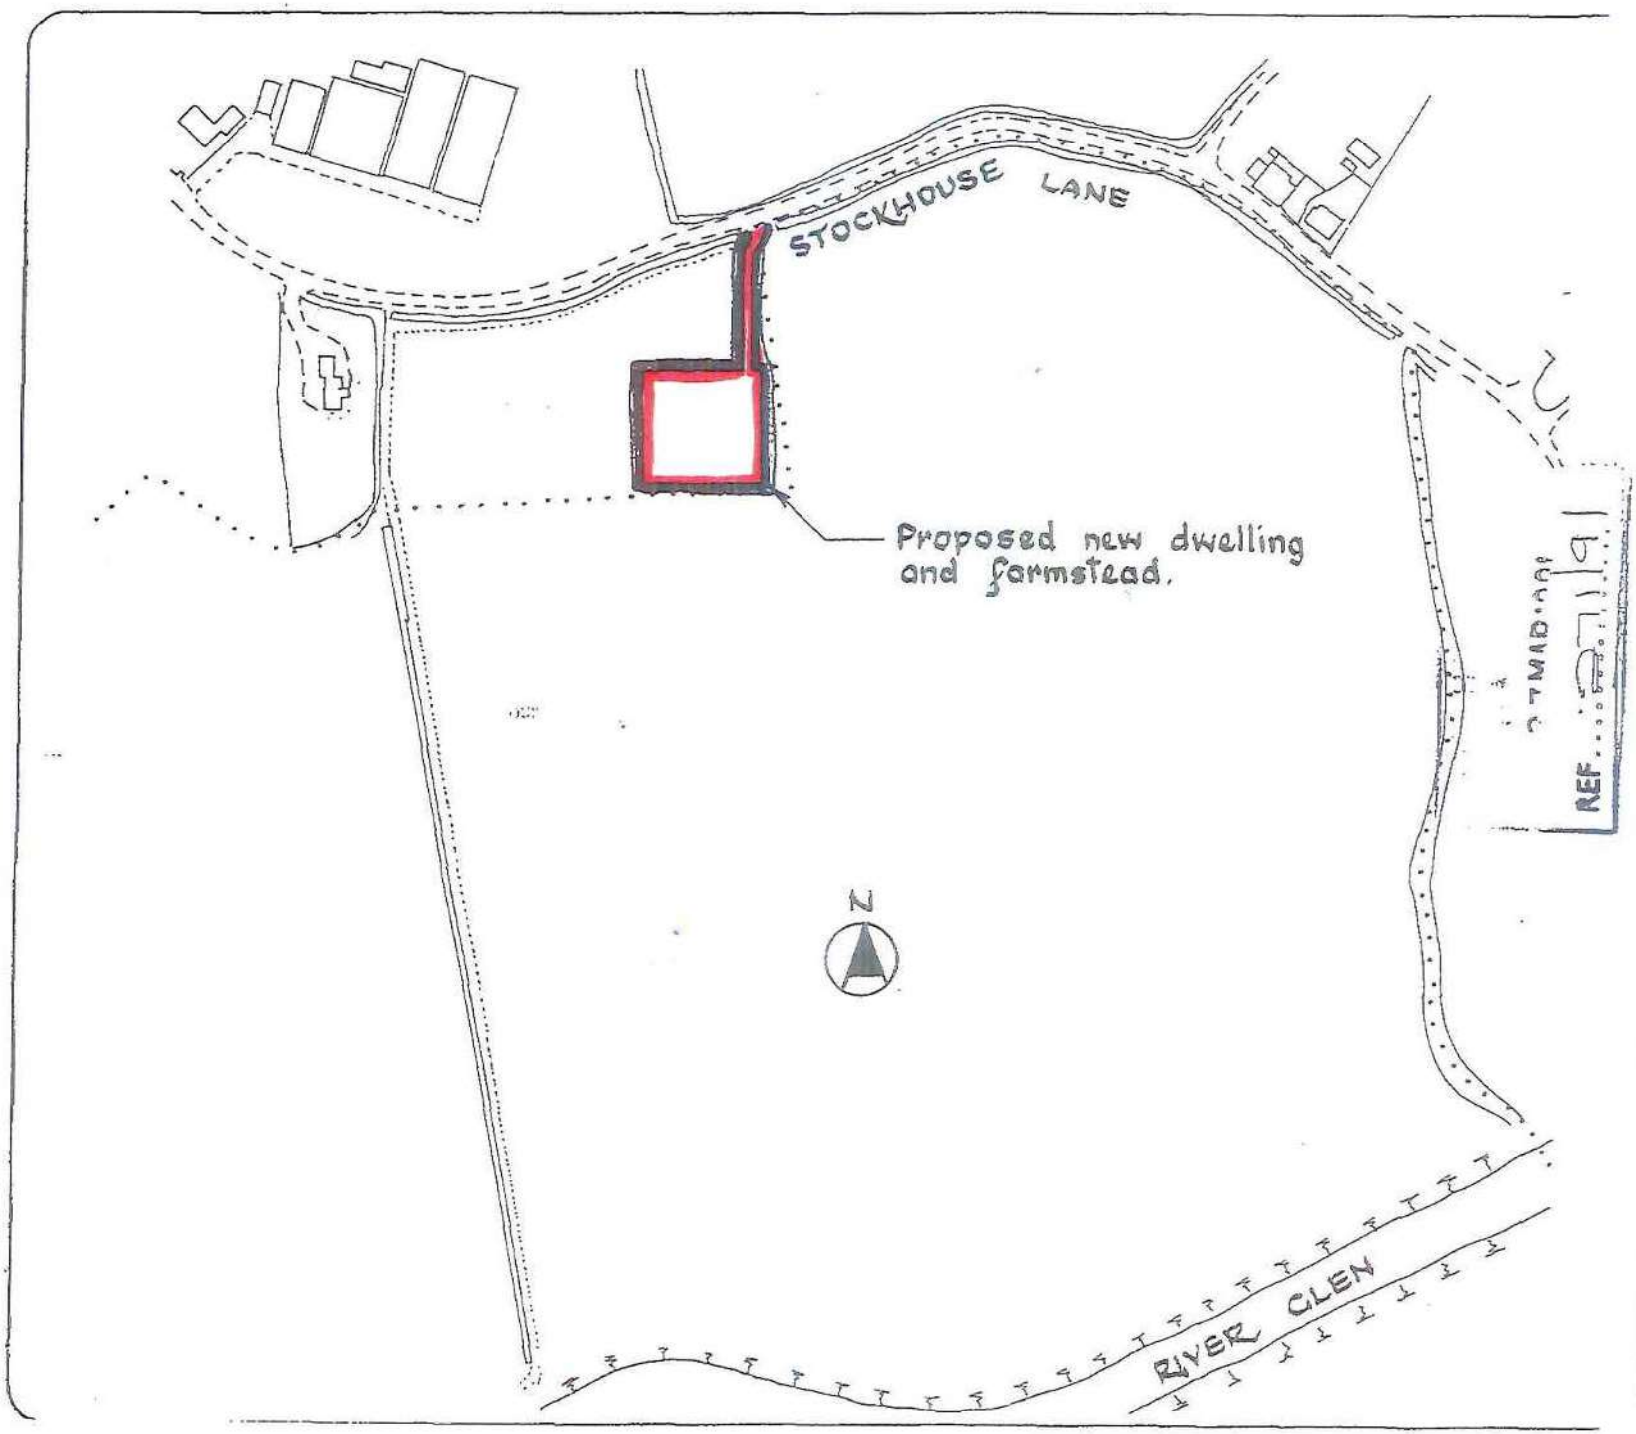


Mr. M.W. BURRELL,
M/S. TEMPLE & BURRELL
CROSSGATE HOUSE,
CROSSGATE LANE,
PINCHBECK,
SPALDING,
LINCS.

job title
PROP. NEW DWELLING & FARMSTEAD for AGRICULTURAL PURPOSES, STOCKHOUSE LANE SURFLEET, SPALDING, LINCS.

drawing title
SITE PLAN & MEANS of ACCESS

scale 1:2500

drawn GWPatterson 13:3:91

dwg no

ADAS
DESIGN SERVICES
CERES HOUSE,
LINCOLN
0522 529951

APPENDIX A