Do not scale directly from this drawing. All discrepancies are to be brought to the attention of the Practice.

The copyright to this drawing is owned by Trevor A Clay RIBA Ltd.










PROPOSED ELEVATIONS

PLANTING SCHEDULE - HEDGES


hedge	species	Qty	height on planting / density of planting	manner grown / supplied to site	Maintained height
H1	Laurel	1.5 per m	60-90cm centres - 1200mm high on planting	container grown	1800mm

PLANTING AND AFTERCARE


The best time to plant container-grown laurels is in spring (March–May) or early autumn (September–October), when mild temperatures and warm soil encourage root growth. Bare-root laurels are only available in the dormant season (November–March). Before planting, prepare the soil by digging a 60cm-wide × 50cm-deep trench, enriching it with compost or well-rotted manure. Space plants 60–90cm apart for a dense single-row hedge (or 30–40cm apart in a zig-zag pattern for double rows). On planting day, soak the roots, position the laurel with the rootball level to the soil, backfill firmly, and water deeply. For the first six months, water 2–3 times weekly, then reduce frequency once established. Apply 5–10cm of mulch to retain moisture and feed annually with balanced fertilizer (10-10-10) in spring. Lightly prune in the first year to shape, then trim twice yearly (late spring and early autumn) to maintain density and height. With proper care, laurel hedges grow 30–60cm per year.

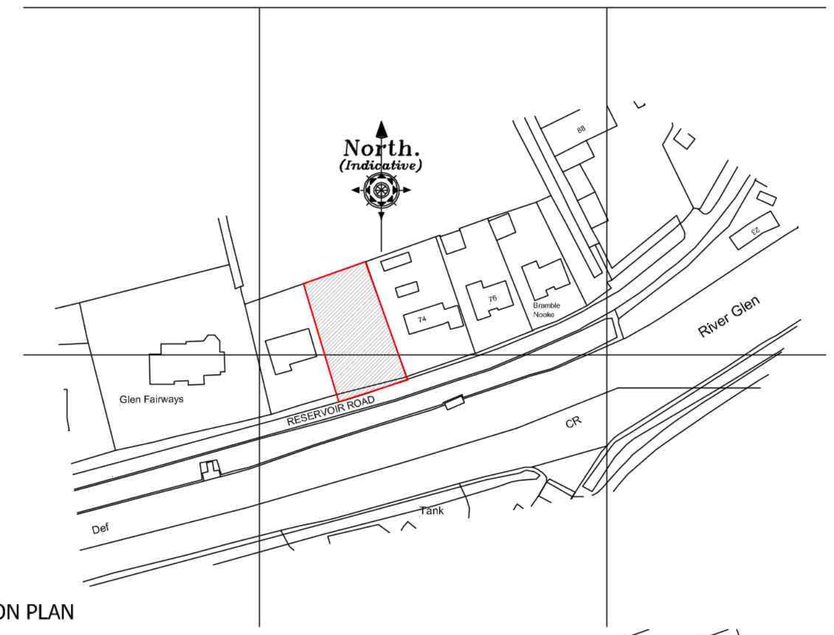


LOCATION PLAN

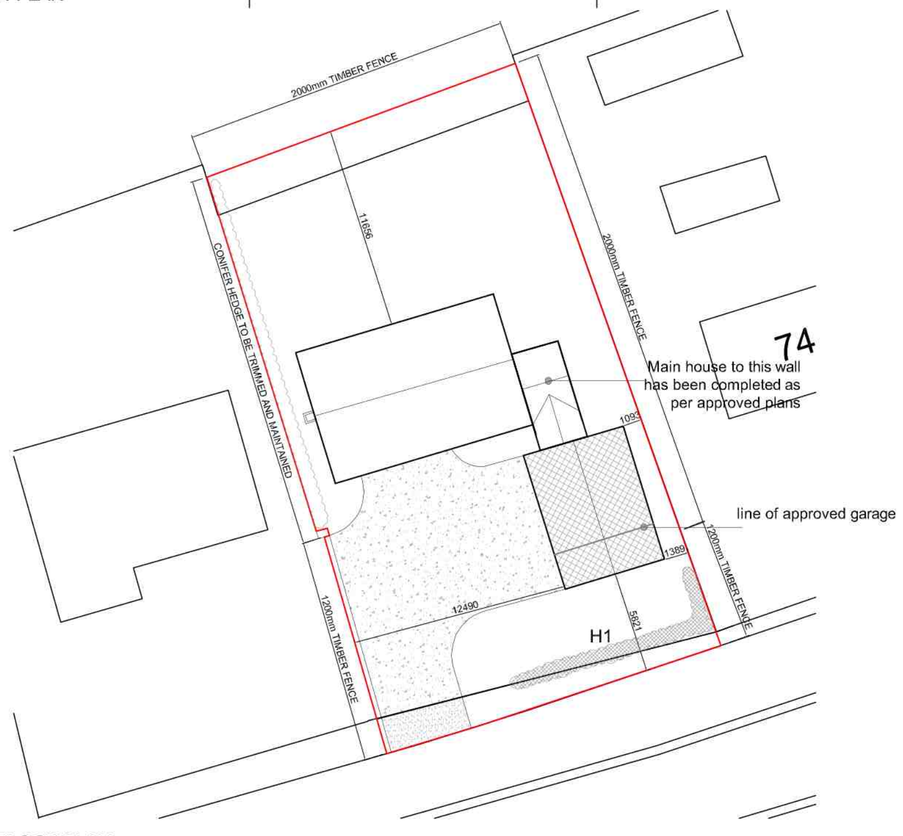

PROPOSED BLOCK PLAN

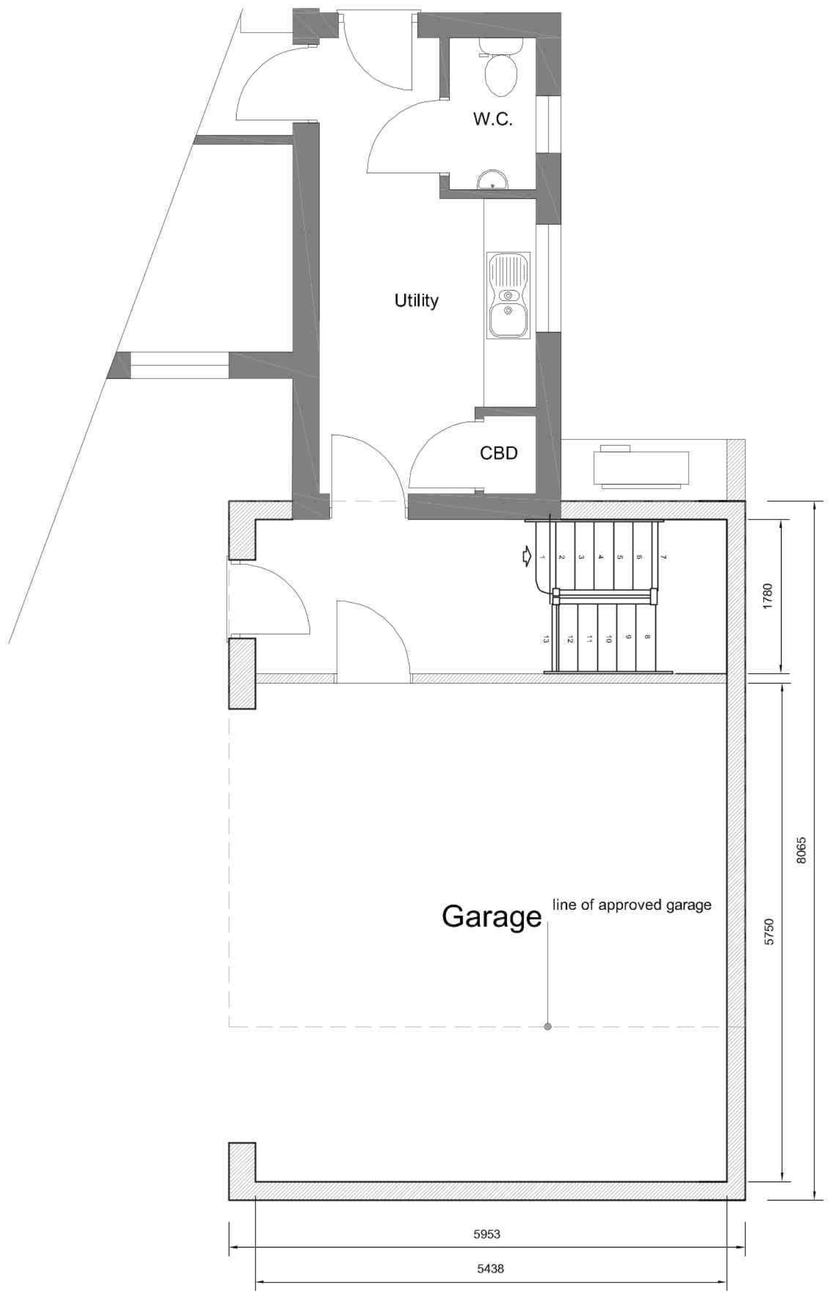

PROPOSED GROUND FLOOR PLAN

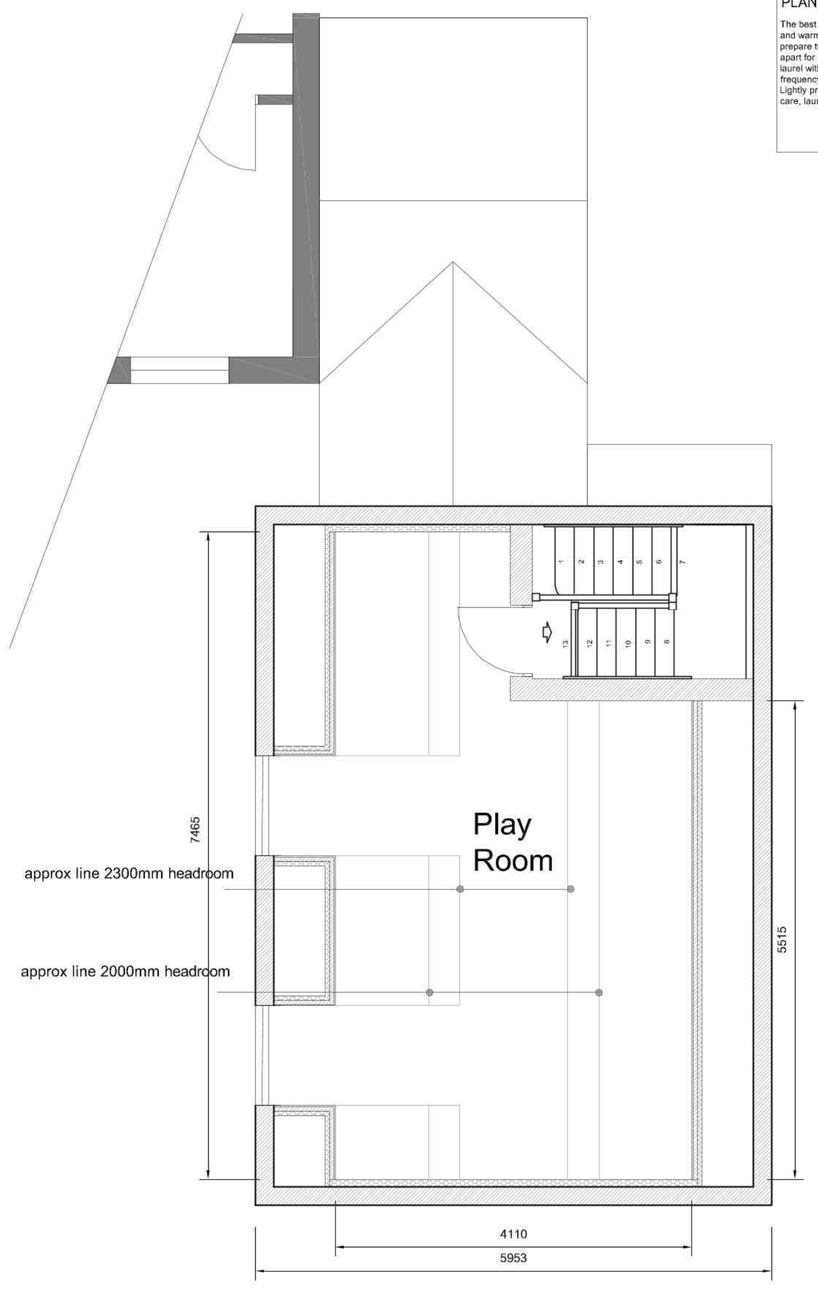

PROPOSED FIRST FLOOR PLAN

A	19/08/25	AWM	Addition of boundary treatment notes		
Revision	Date	Drawn	Description		

Client Mr & Mrs Huntsman

Project Amended Garage @ 72 RESERVOIR ROAD, SURFLEET

Drawing Planning (Amendment to garage)

Scale 1:50, 1:100 1:200, 1:1250 @ A1 Drawn AWM Checked TAC Date 23/06/2025

Drawing No. 24/651/PA/008A

Trevor A Clay RIBA Ltd, 14 Old Fendike Road, Weston Hills, Spalding, Lincs. PE126DD
01406 380027 07778 597975 trevor@tacarchitects.co.uk www.tacarchitects.co.uk