
COPYRIGHT
Origin Design Studio has prepared and issued this document to the named client and associated professionals related to this project. Origin Design Studio retains ownership. We do not give permission for reproduction and editing without consultation and our approval.

GENERAL NOTES
This drawing is to be read in conjunction with all relevant Engineers, Architect's and specialists' drawings. Do not scale from this or any other Origin Design Studio drawing. All dimensions to be checked on site prior to construction or fabrication. Changes to specification are to contractors risk. All changes should be brought to the attention of the client/Building Control for approval. Please report any errors immediately.

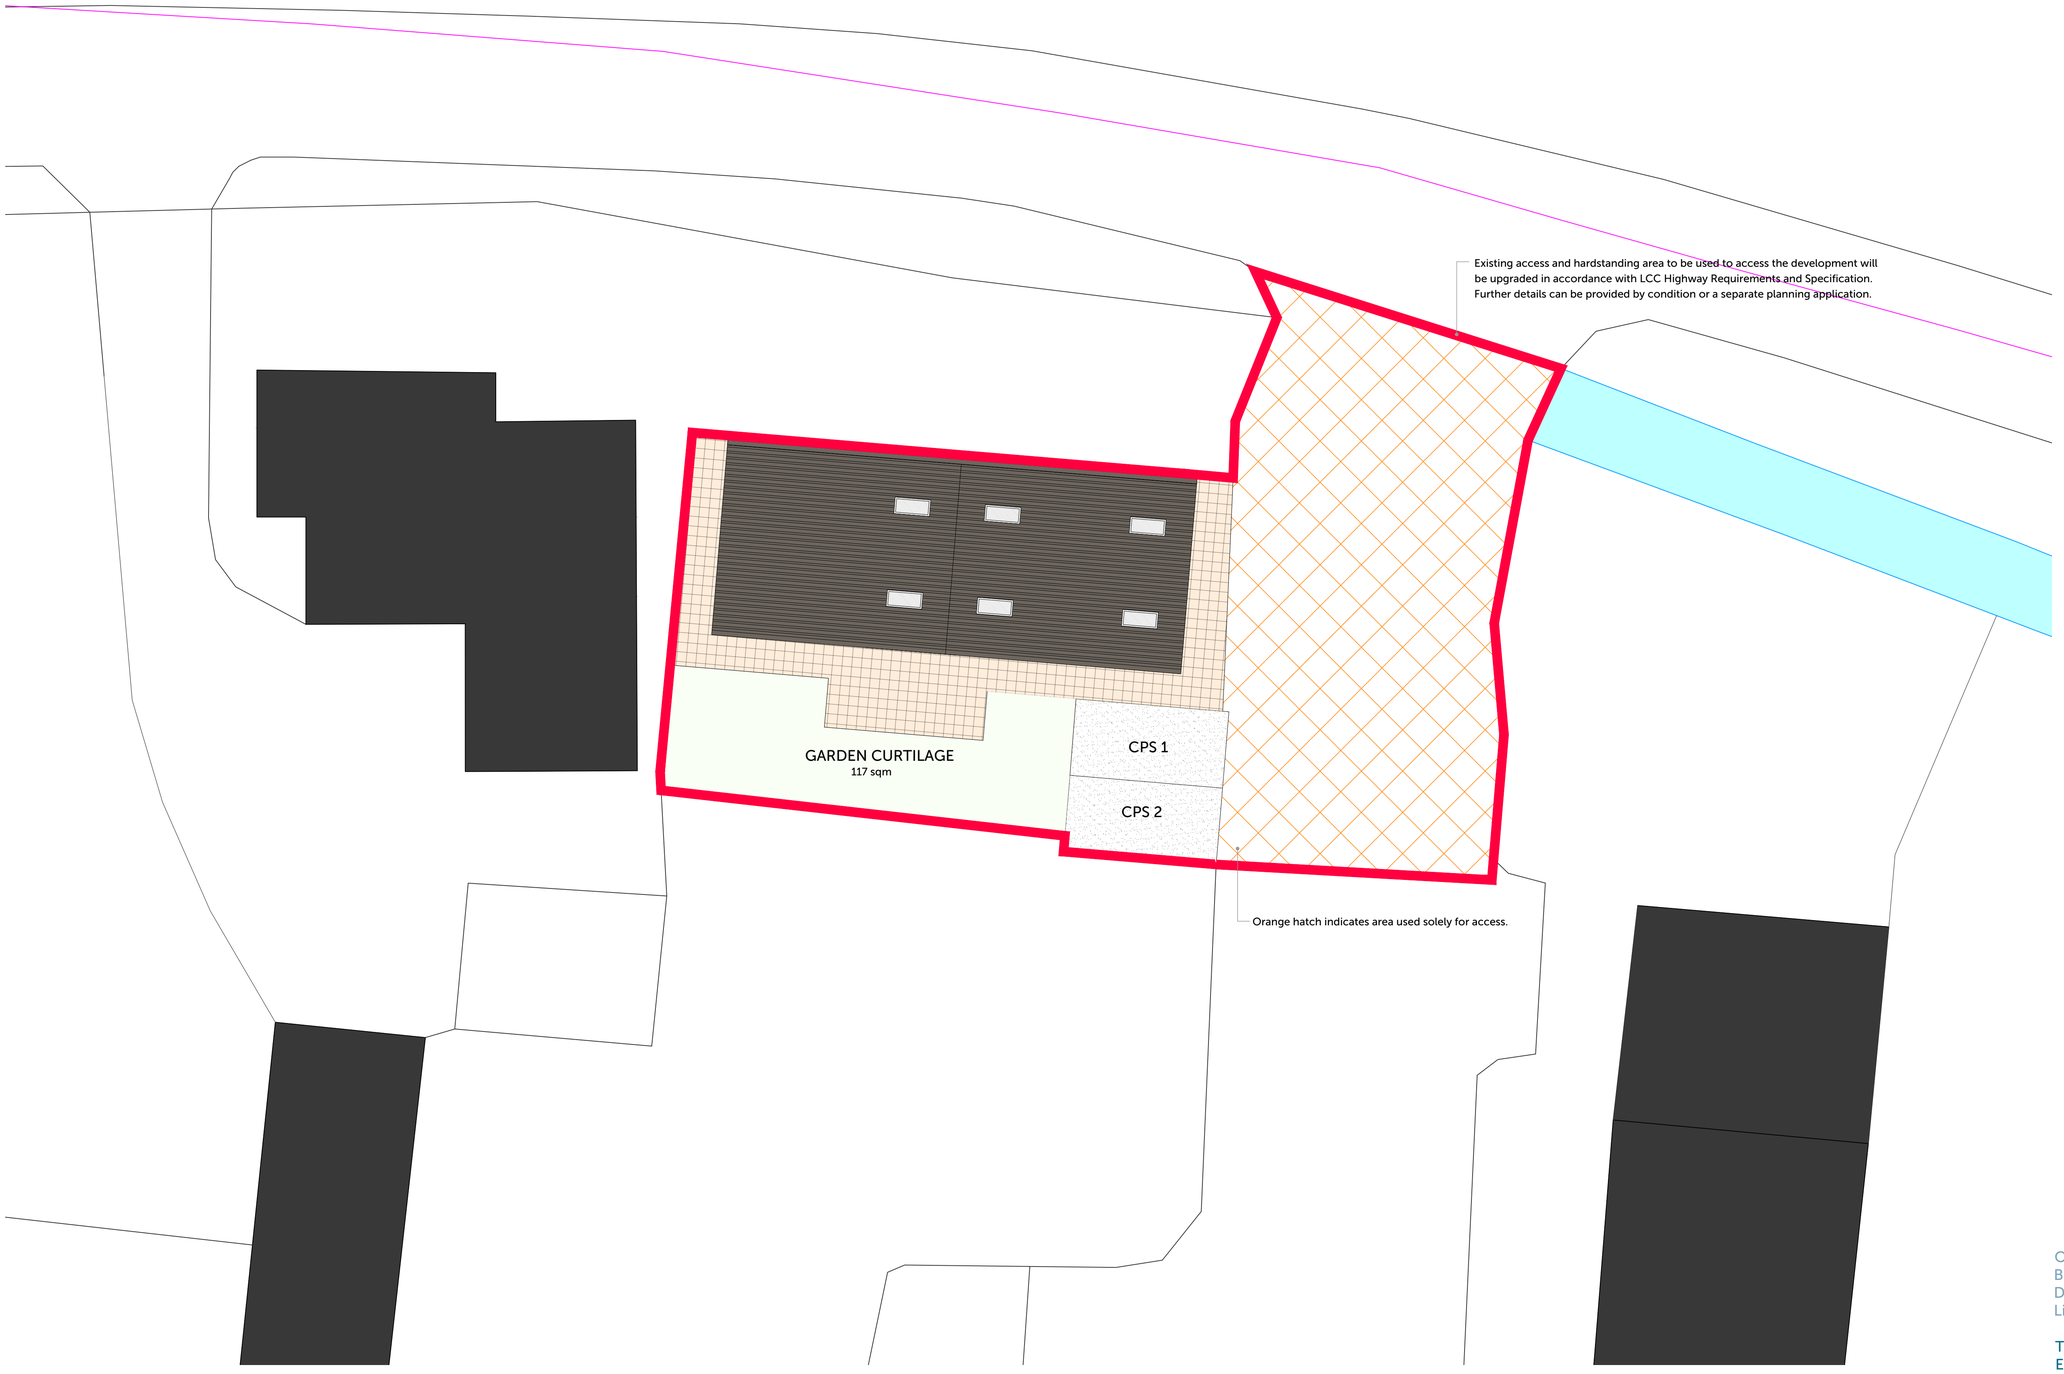

PROPOSED SITE PLAN
1 : 100
0 5 10

Rev.	Description	Date	Checked / Rev. by
P02	Noted added about the access and red line amend as requested by the LPA.	03/07/2025	MJO / MJO
P01	Issued for LPA	13/06/2025	MJO / SNL

Client
J A Tidswell

Project Title
Class Q Barn Conversion

Site Details
Ferndale Farm
Birds Drove, Surfleet, Gosberton
Spalding, PE11 4BE

Title
Proposed Site Plan

Drawing Number
J2141-PL-02

Print Size
A1

Origin Design Studio Ltd
Brunel House,
Deepdale Enterprise Park, Nettleham
Lincoln LN2 2LL

T. 01522 405100
E. info@origindesignstudio.co.uk
www.origindesignstudio.co.uk

RIBA Chartered Practice