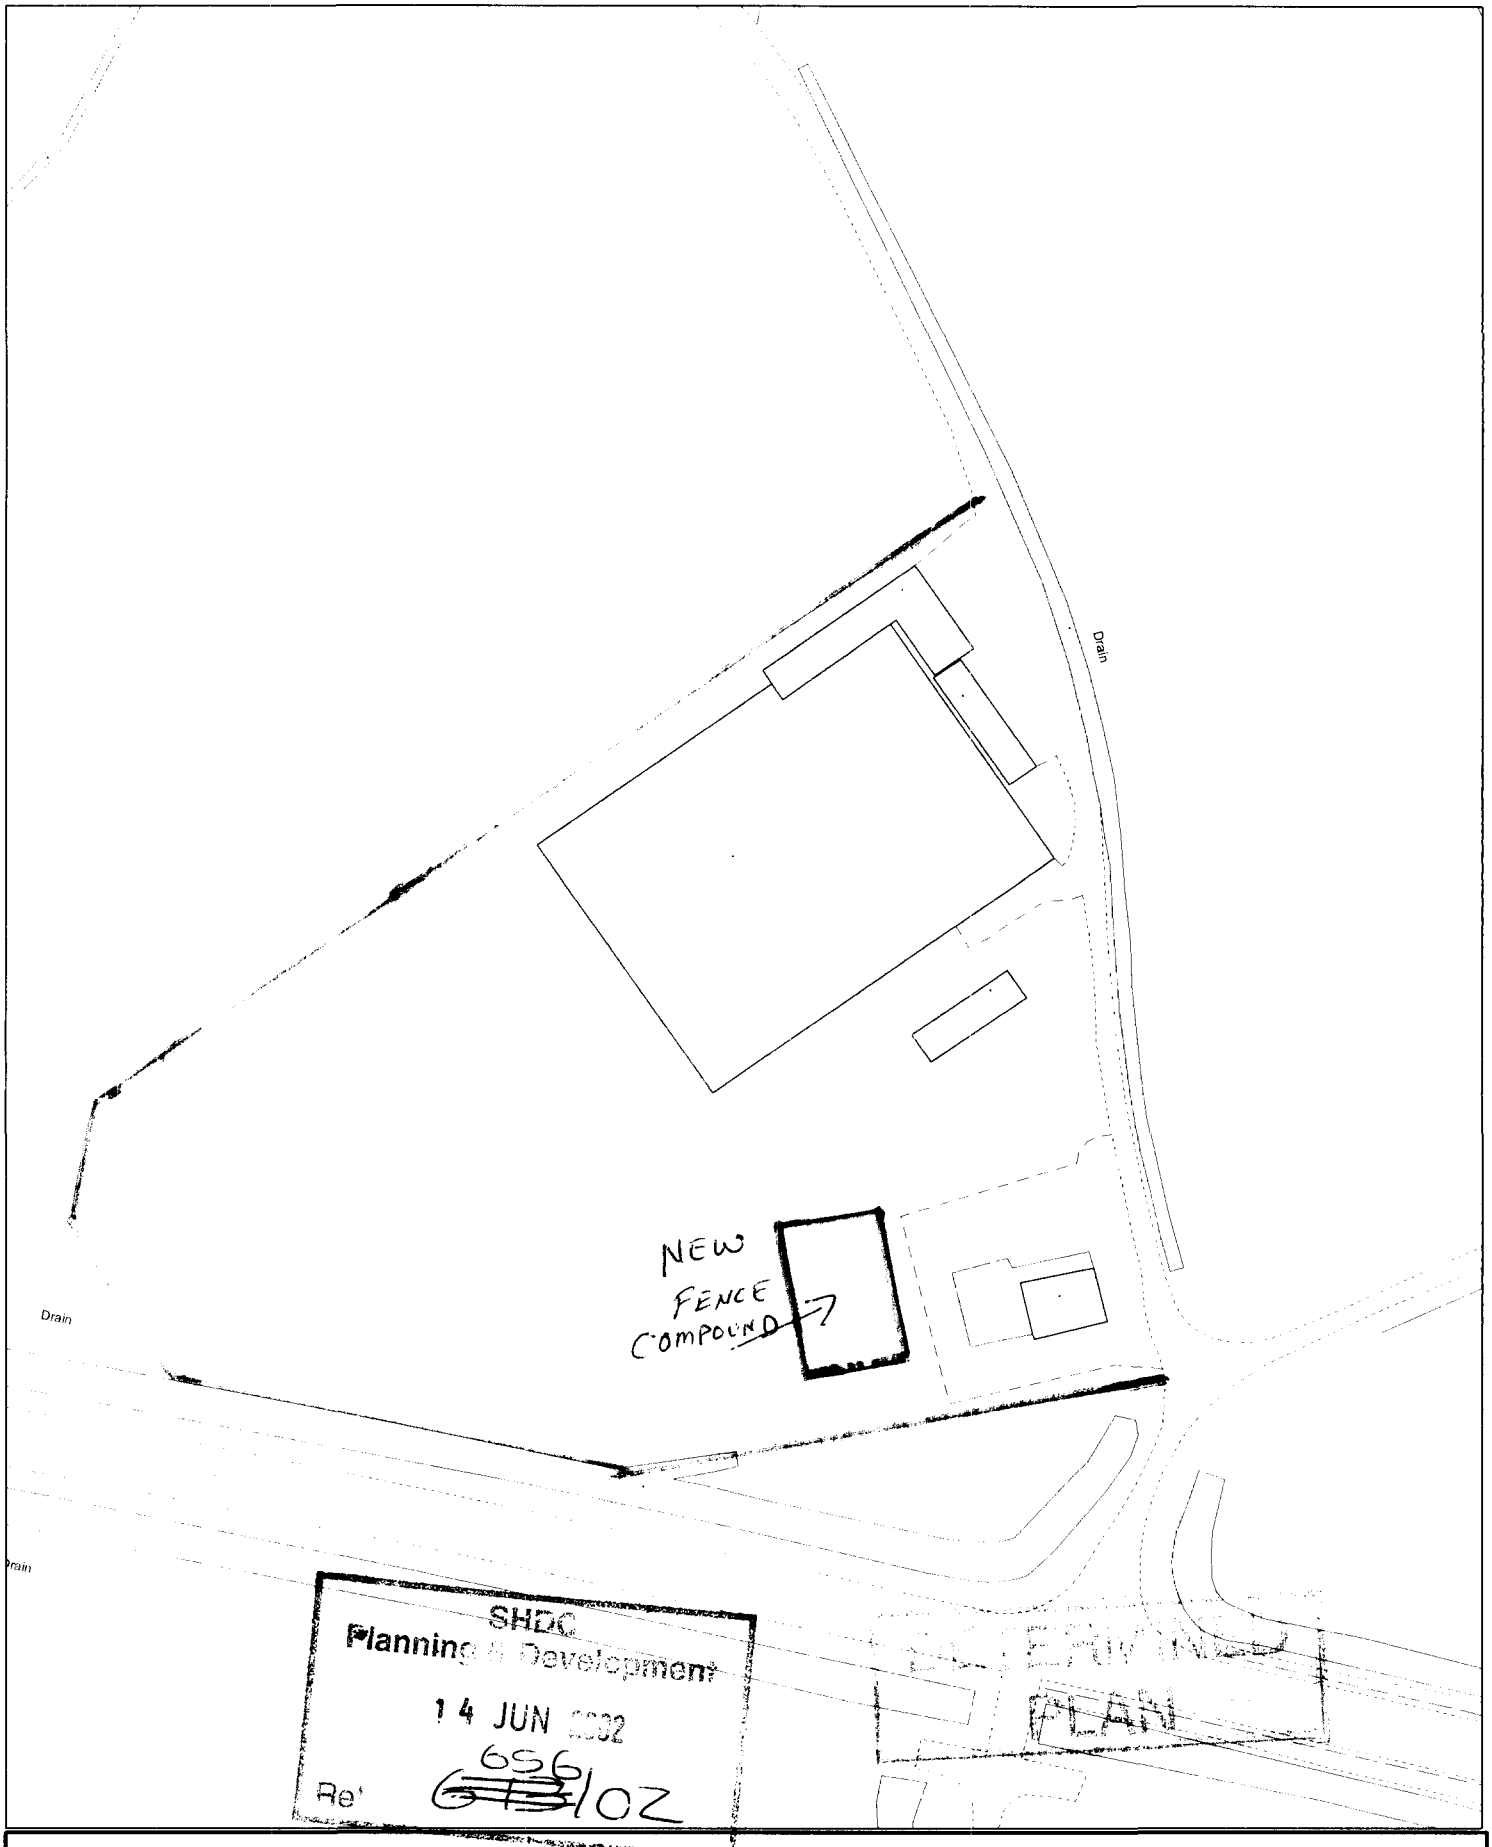


SOUTH HOLLAND DISTRICT COUNCIL


Council Offices, Priory Road, Spalding,
Lincolnshire PE11 2XE

This copy has been produced specifically for the map return scheme purposes only. No further copies may be made.

Scale: 1:1250

This map is reproduced from Ordnance Survey material with permission of Ordnance Survey on behalf of Her Majesty's Stationery Office (c) Crown copyright. Unauthorised reproduction infringes Crown copyright and may lead to prosecution or civil proceedings. South Holland District Council LA079413 2002

N

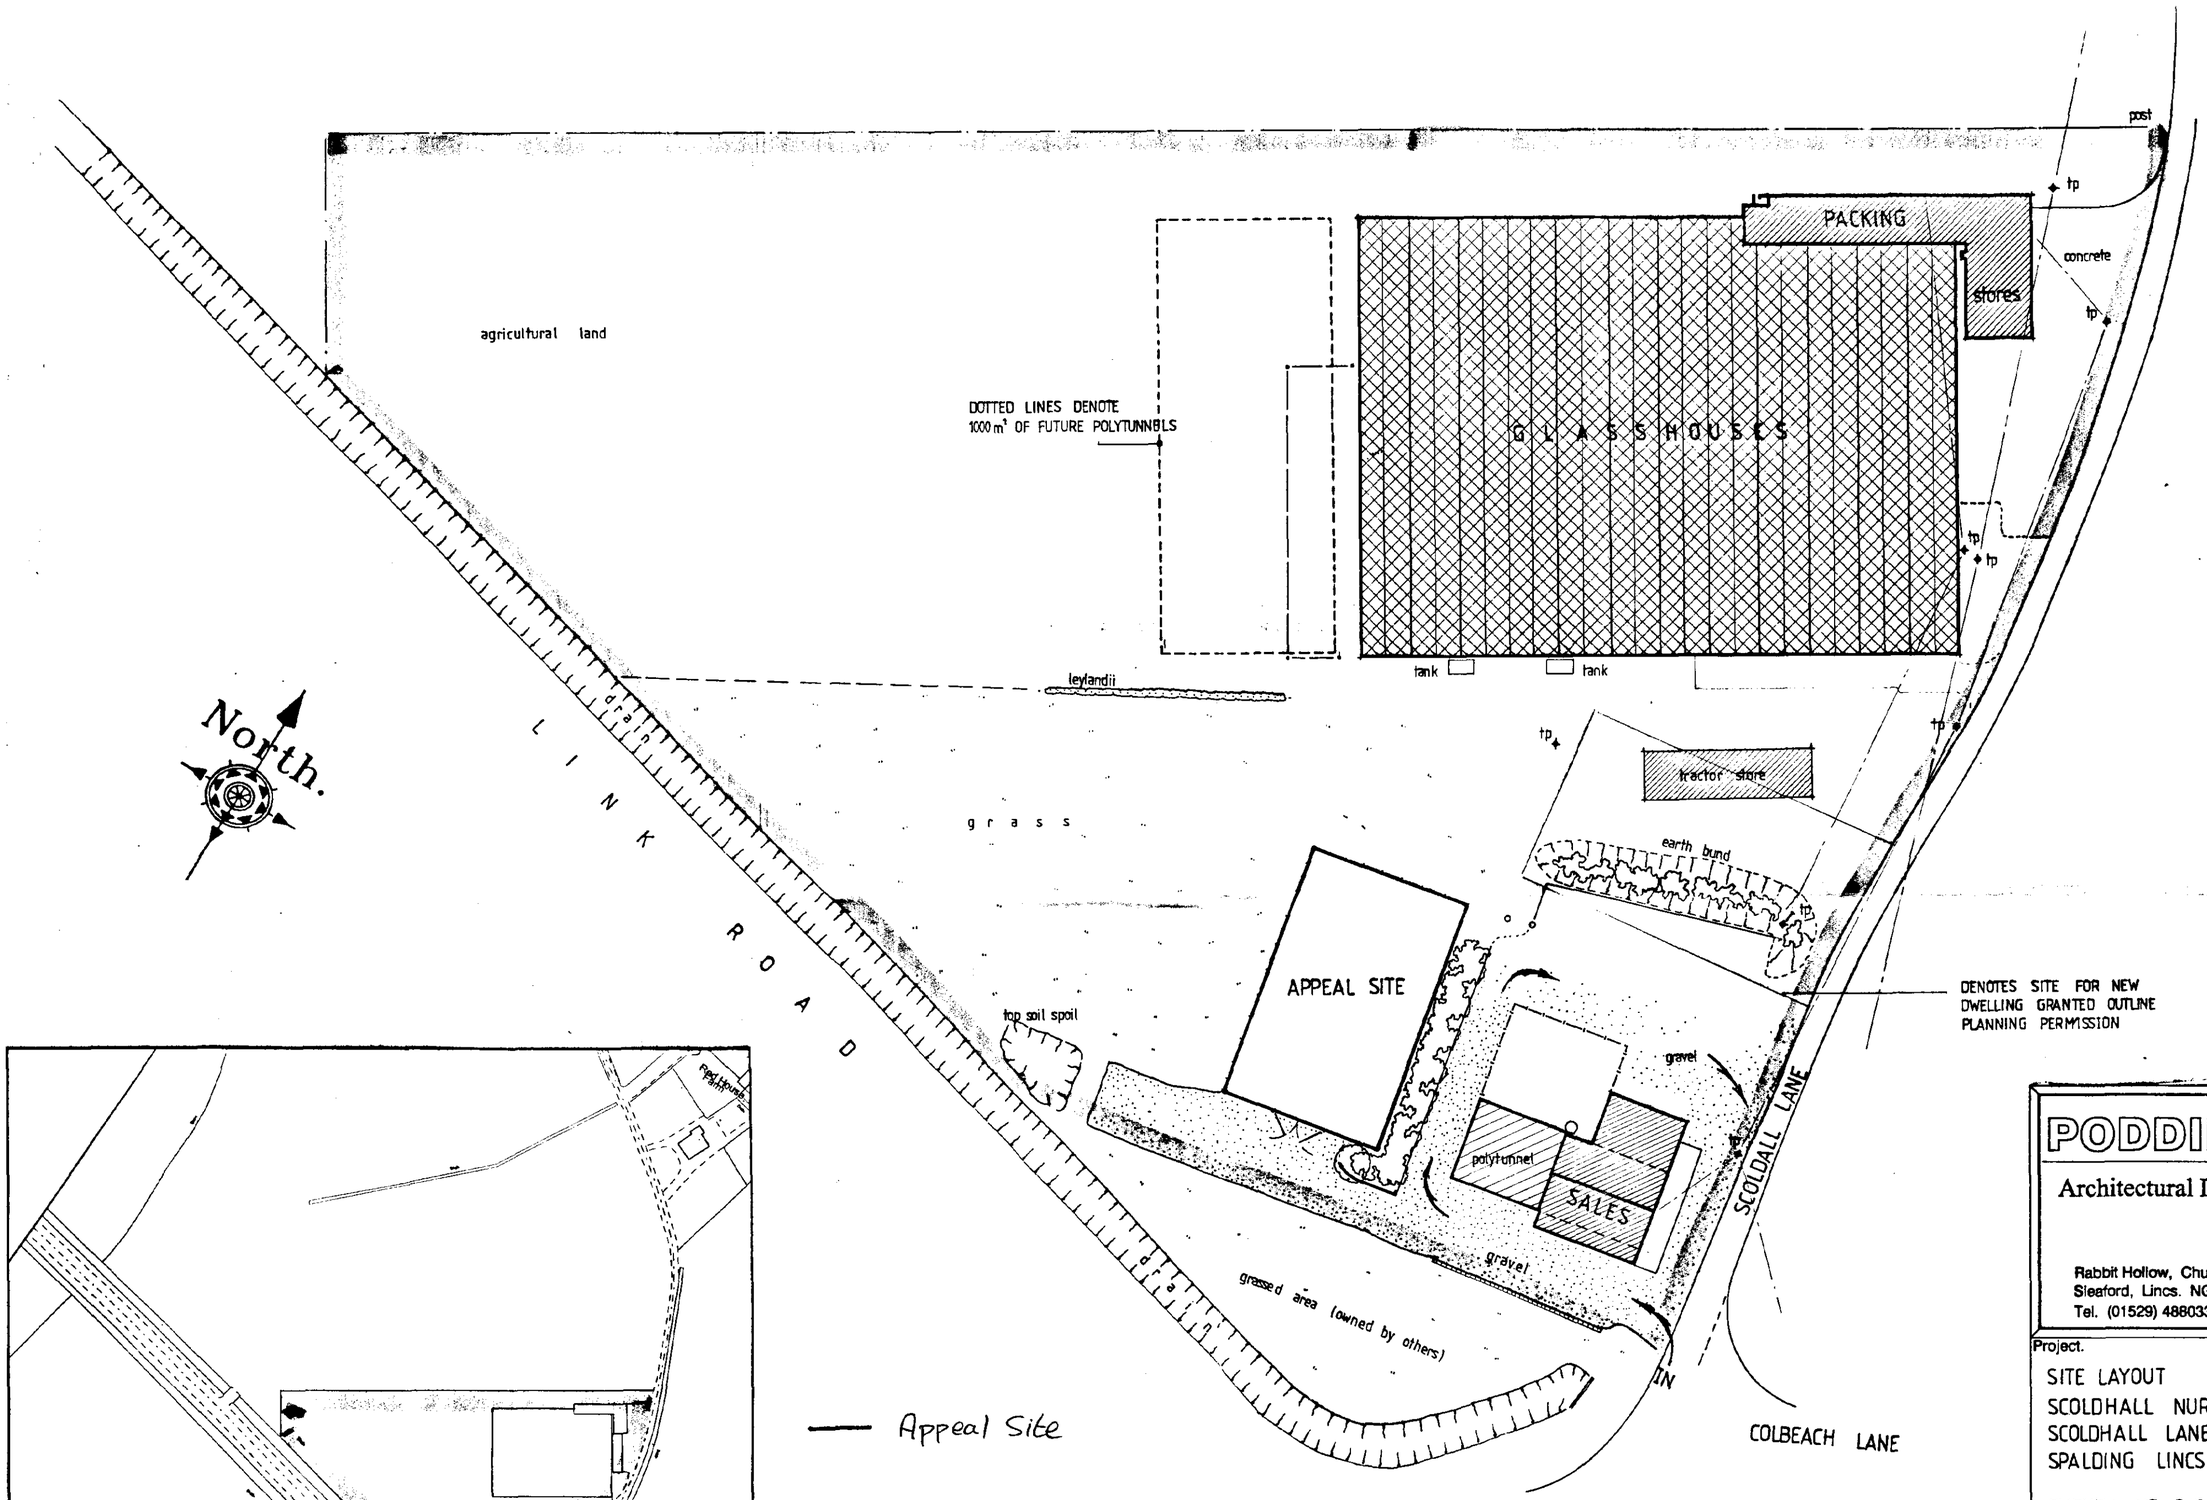

LOCATION PLAN

SITE PLAN

1:500

10 20 30 40 50 60 70 80 90 100

PODDINGTONS

Architectural Design Consultants

Rabbit Hollow, Church Lane, North Rauceby,
Sleaford, Lincs. NG34 8QU
Tel. (01529) 488033 Fax. (01529) 488044

Project.
SITE LAYOUT
SCOLDHALL NURSERY
SCOLDHALL LANE, SURFLEET,
SPALDING LINCS

CLIENT: MR.S.E.HARTFIL

Drawing.
SITE/LOCATION PLAN

Scale.	Drawing. No.
1:500 1:2500	3129-4
Drawn. J.I.C.	
Date. MARCH 2003	Rev.