
NOTES:-

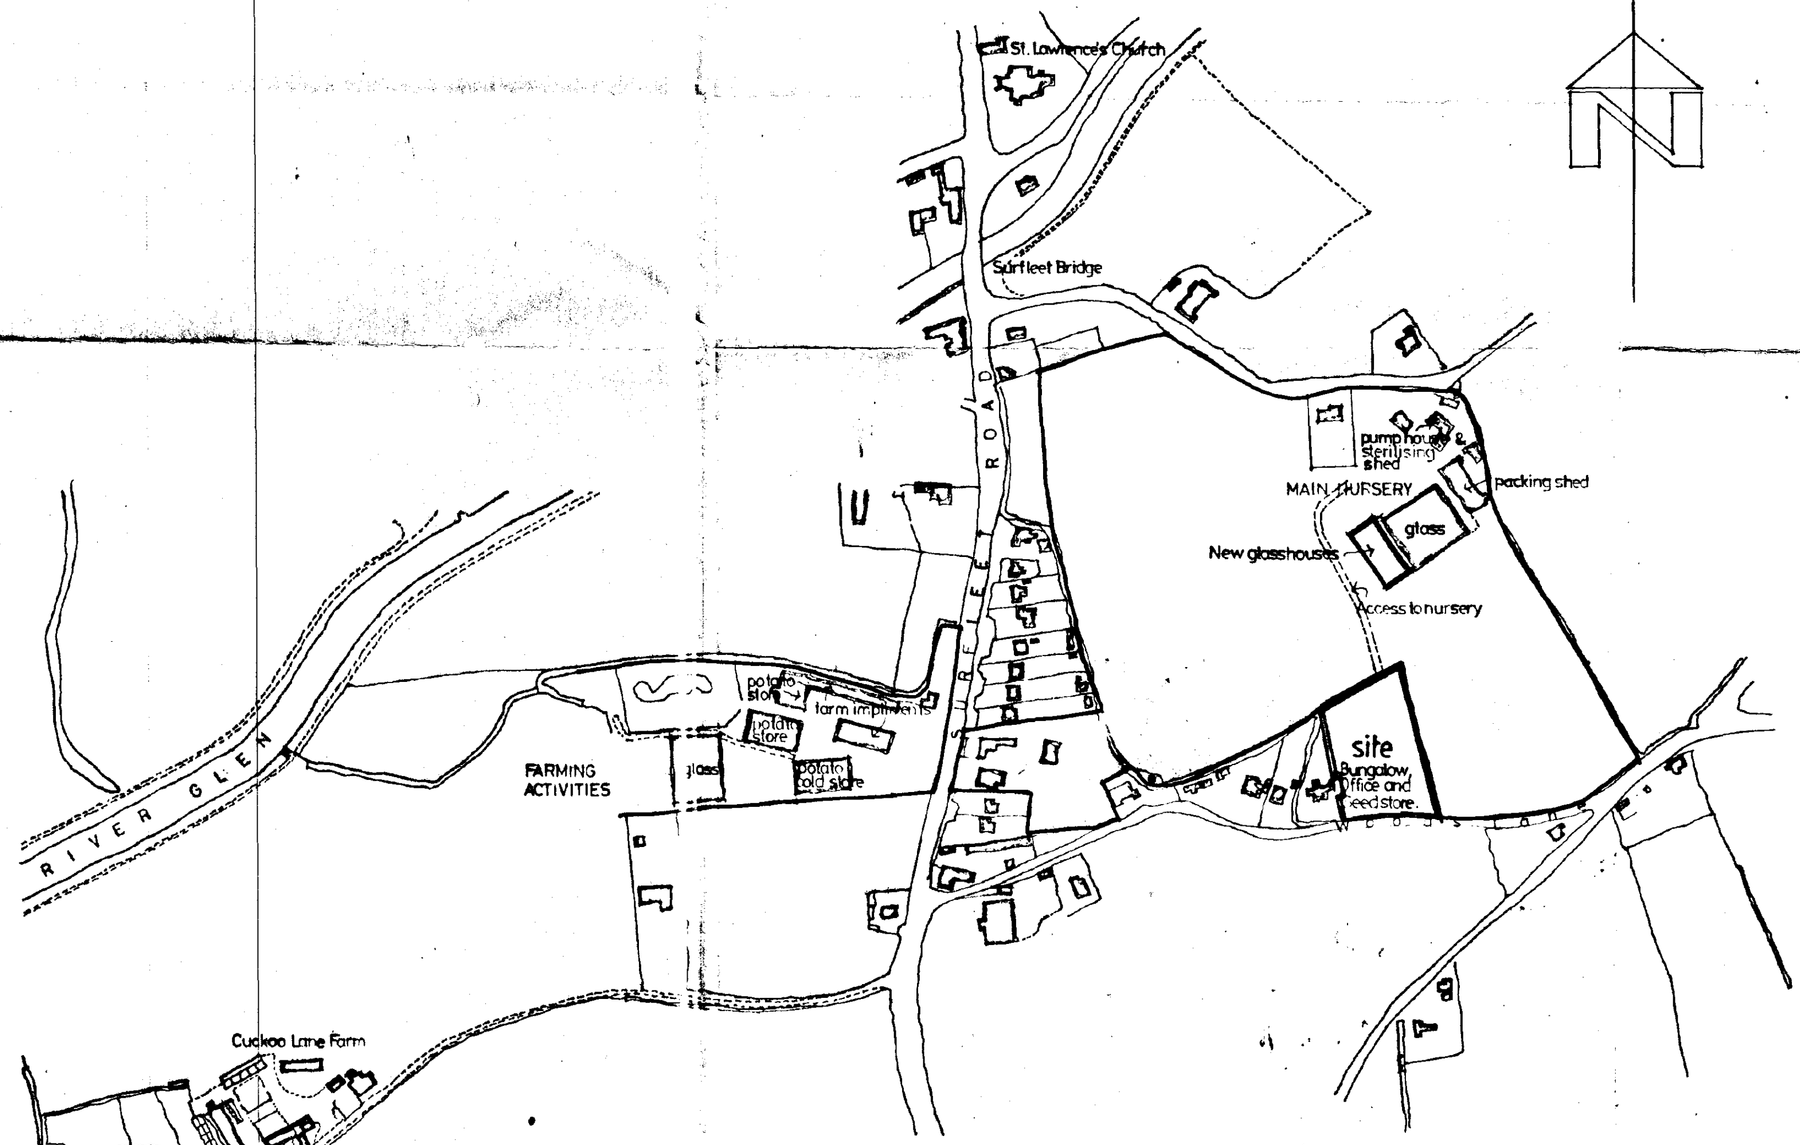

scale : 1 / 2500

REVISIONS:-

RECEIVED
17 JUL 1996
Ref: 0454/96

M. PARKER & SONS LIMITED

BUILDERS & CONTRACTORS

ST. JOHNS RD · SPALDING · LINCS PE11 1JX
FAX. 0775 762171 ☎ 0775 724777


E. SAUNDERS. R.I.B.A. COMPANY ARCHITECT

PROPOSED BUNGALOW, OFFICE, SEED STORE & GLASSHOUSE
WOODS LANE, SURFLEET, SPALDING
FOR
J.A. DOBNEY & SONS


LOCATION PLAN

SCALES 1/2500
DRG. NO.
DATE JULY '96


NOTES:-

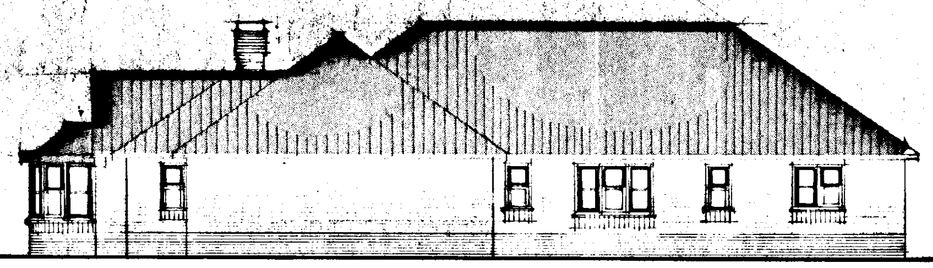


north elevation

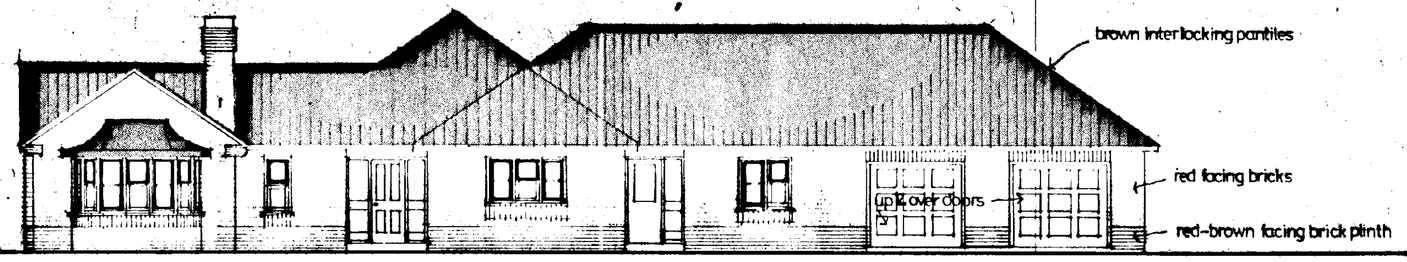


east elevation

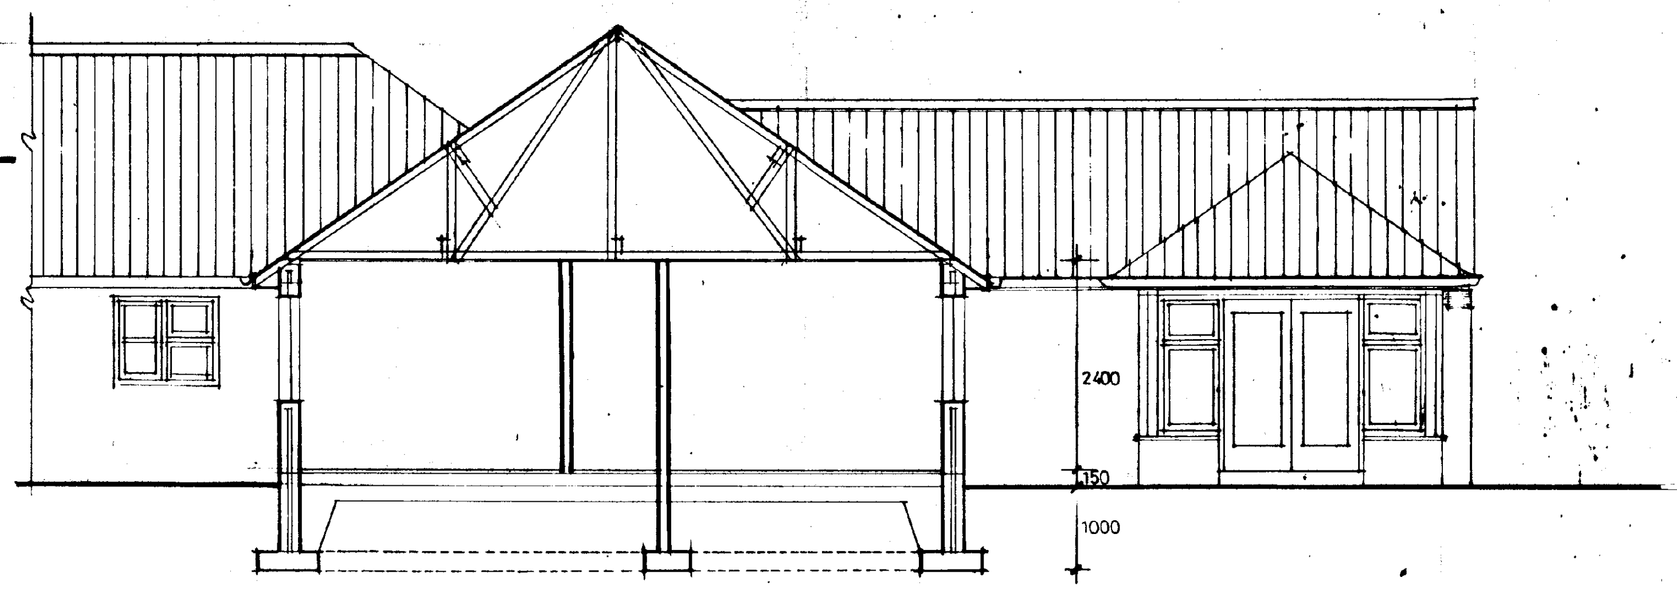


section x-x

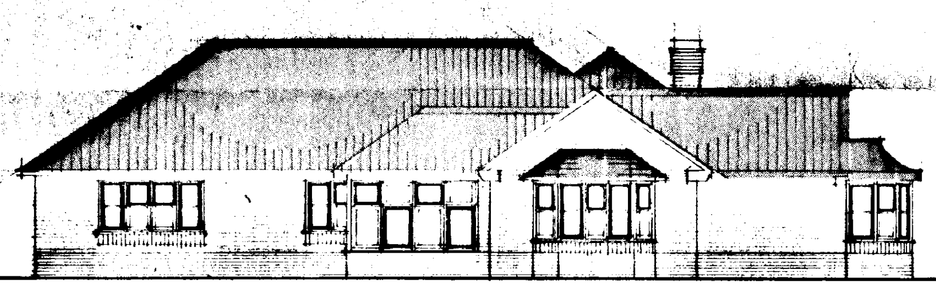

south elevation

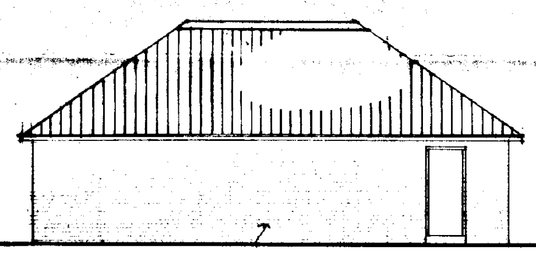


west

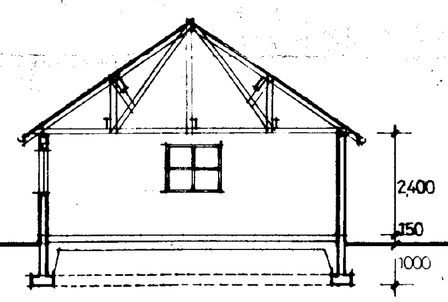


section y-y


REVISIONS:-

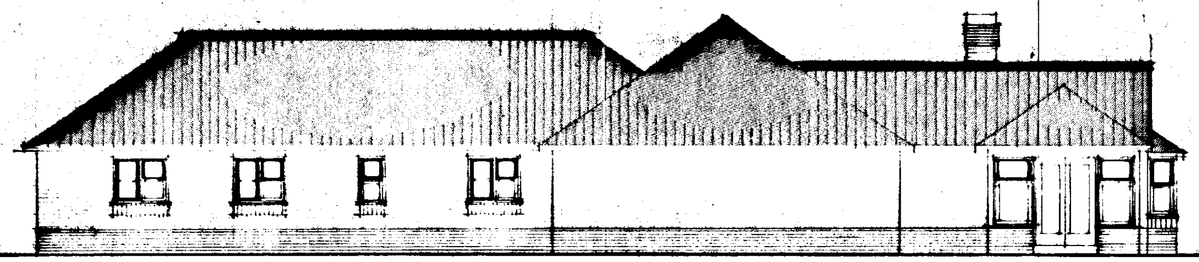

west elevation

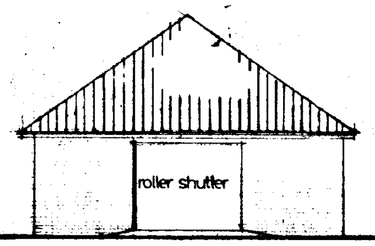


north

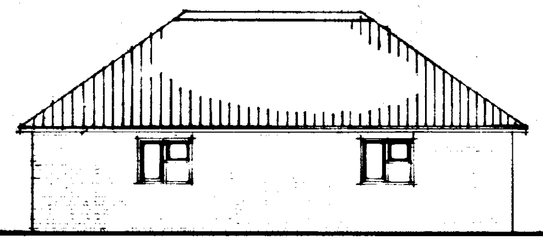


east

BUNGALOW

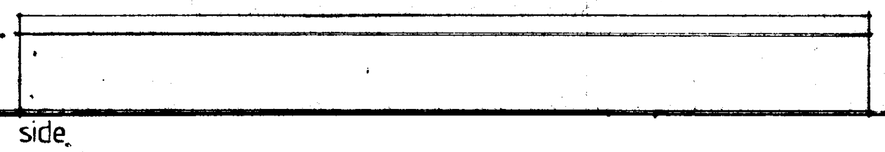


side

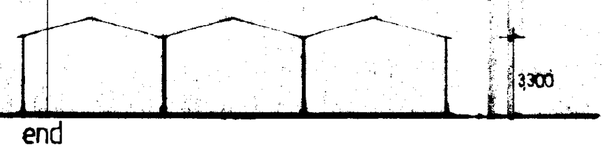

end

glasshouse elevations scale - 1/200

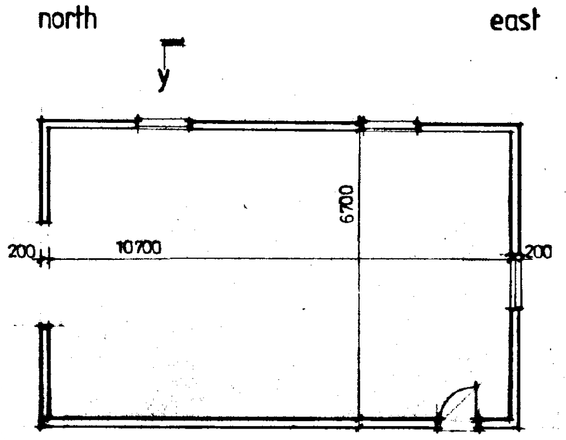

plan

SEED STORE - plan, elevations, section

RECEIVED
17 JUL 1996
Ref: 0451/96


M. PARKER
& SONS LIMITED
BUILDERS & CONTRACTORS
ST. JOHNS RD · SPALDING · LINCS PE11 1JX
FAX. 01775 762171 ☎ 01775 724777
E. SAUNDERS. R.I.B.A. COMPANY ARCHITECT

PROPOSED BUNGALOW, OFFICE,
SEED STORE & GLASSHOUSE
WOODS LANE, SURFLEET, SPALDING
FOR
J.A.DOBNEY & SONS

ELEVATIONS & SECTIONS, SEED ST. PLAN

SCALES 1/100, 1/50
DRG. NO. DATE JULY.'96

NOTES:-

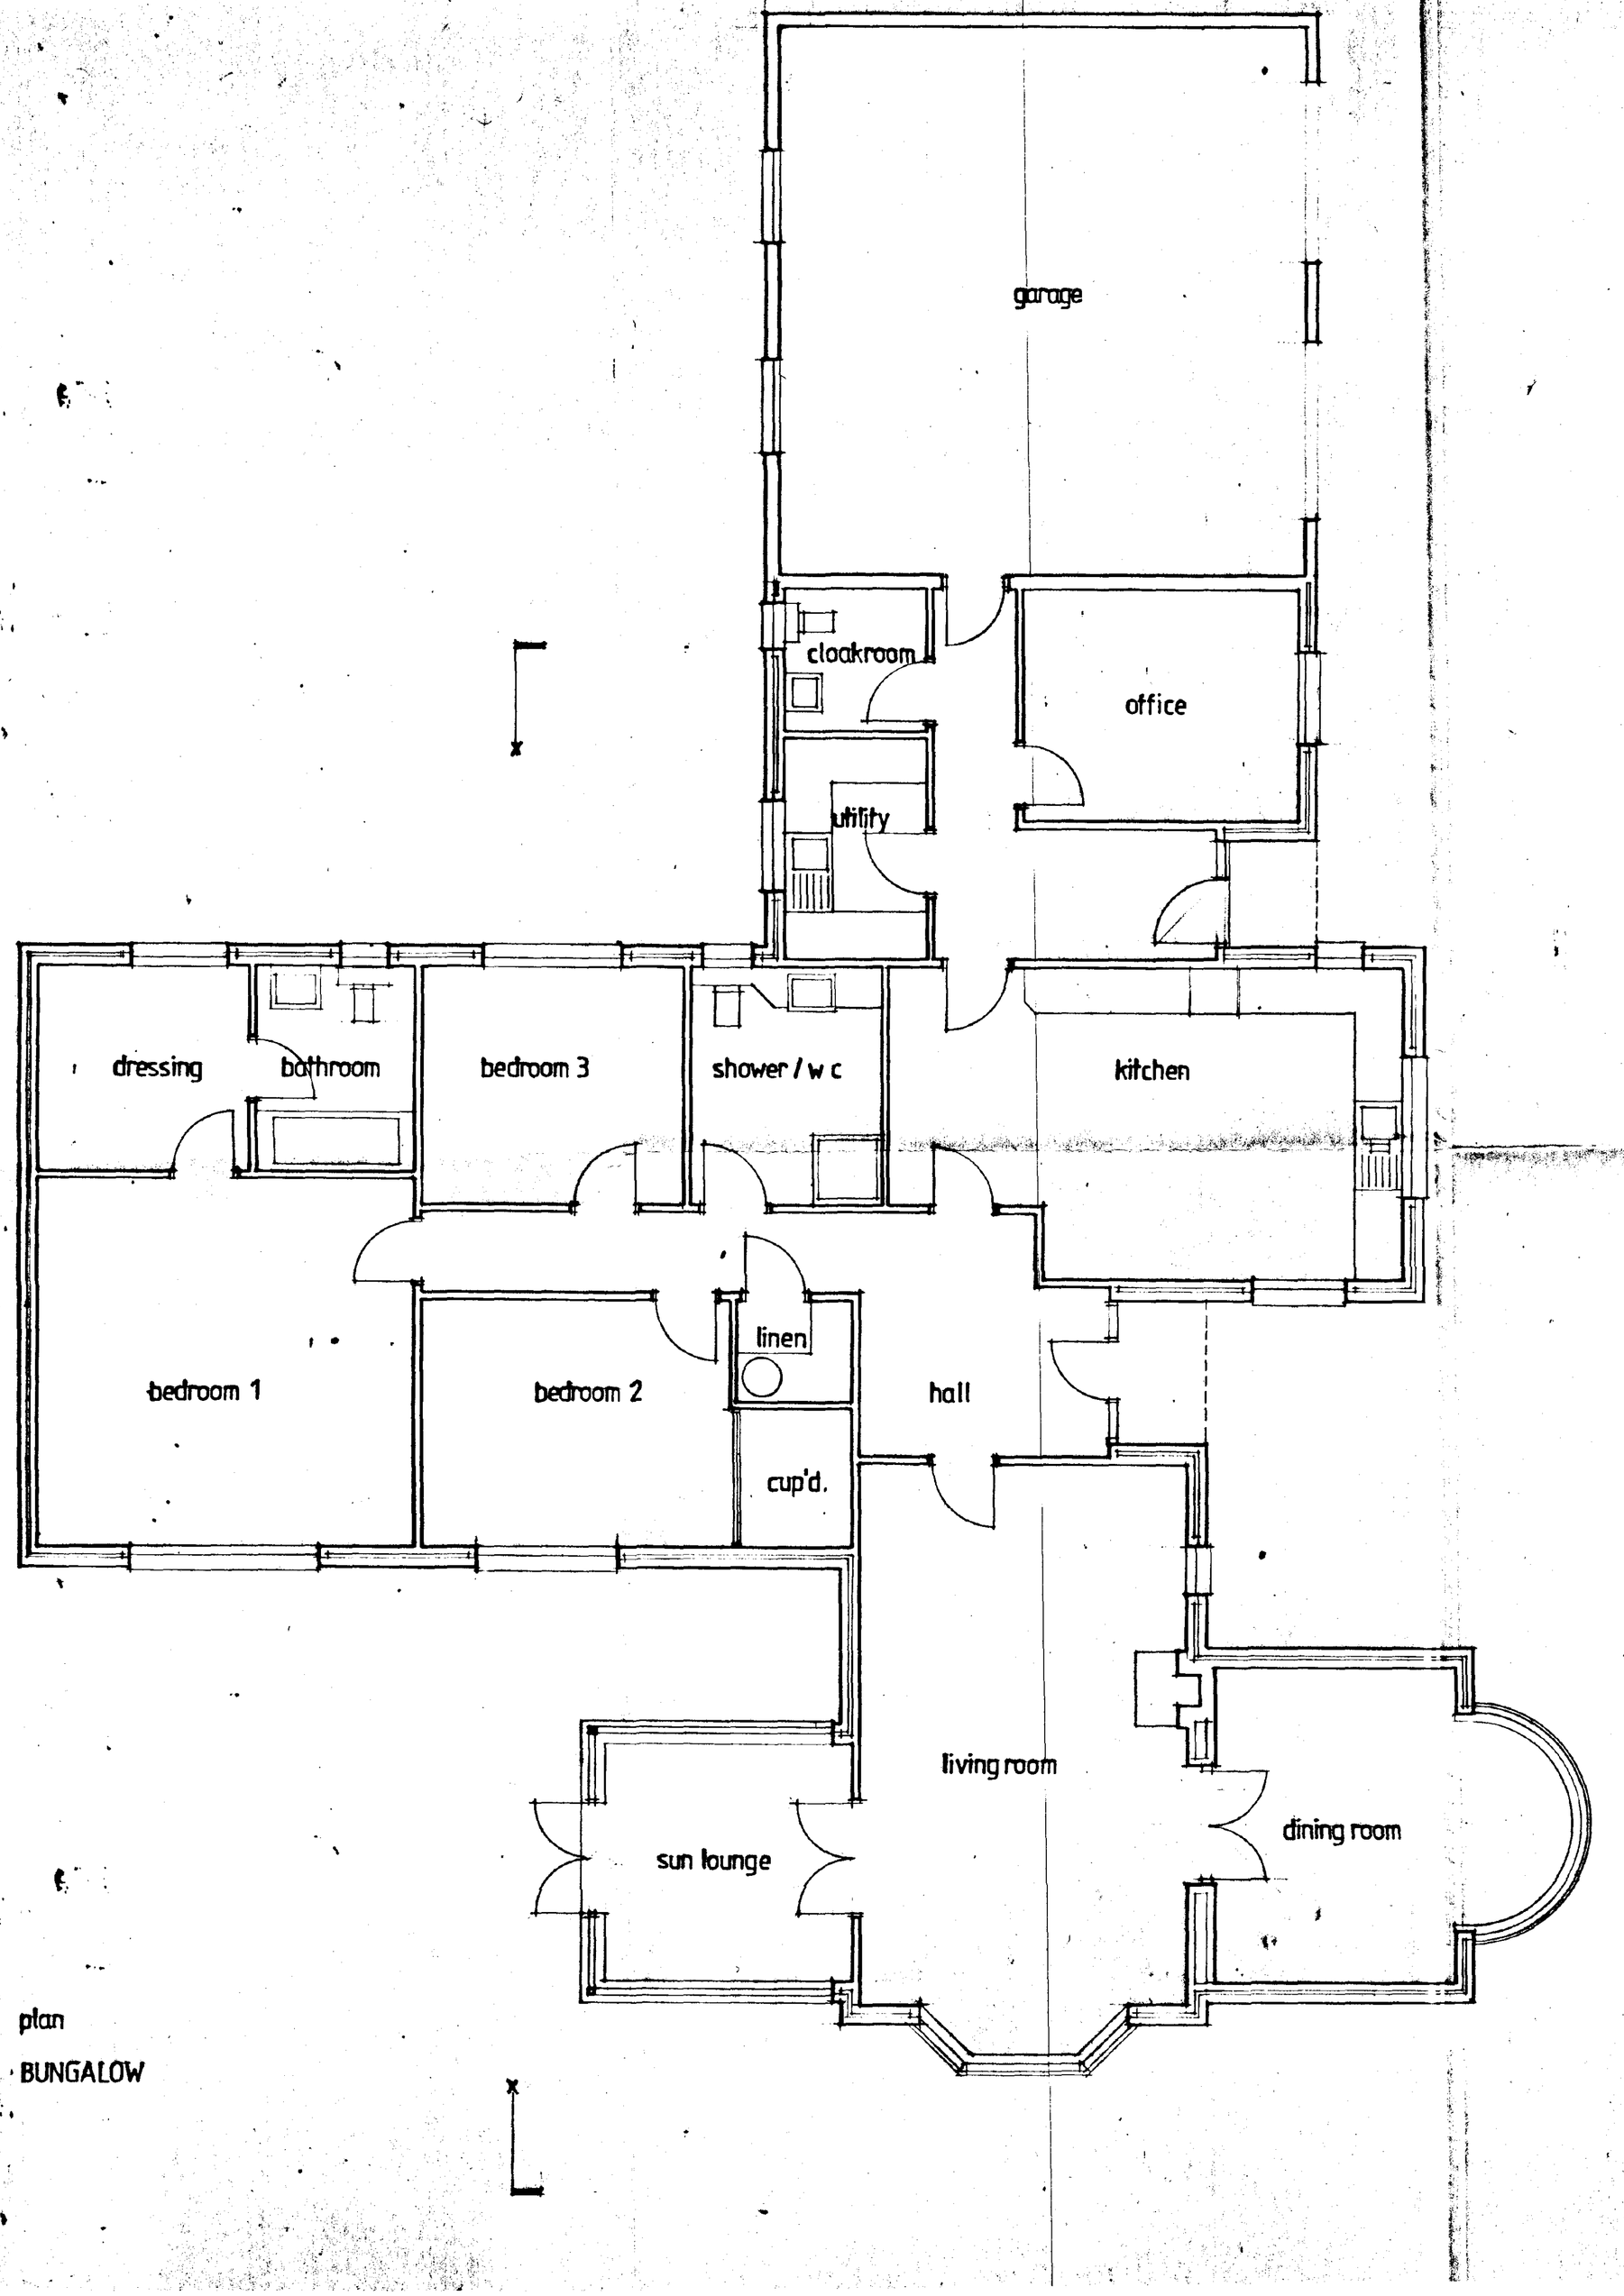

plan

BUNGALOW

REVISIONS:-

DETERMINED PLAN

HOUSING STANDARDS
17 JUL 1996
Ref: JULY 96

M. PARKER
& SONS LIMITED

BUILDERS & CONTRACTORS

ST. JOHNS RD · SPALDING · LINCS PE11 1JX
FAX. 01775 762171 ☎ 01775 724777

E. SAUNDERS: R.I.B.A. COMPANY ARCHITECT

PROPOSED BUNGALOW, OFFICE,
SEED STORE & GLASSHOUSE
WOODS LANE, SURFLEET, SPALDING
FOR
J.A.DOBNEY & SONS

BUNGALOW PLAN

SCALES 1/50

DRG. NO.

DATE JULY '96

NOTES:-

REVISIONS:-

existing glasshouse

new glasshouse
764 sq.M total area
Three bays of 6·4M
+1
39·0M
19·6M

seed store

new planting

bungalow

new planting

new planting

drain

S U R F L E E T R O A D

W O O D S L A N E

DETERMINED PLAN

17 JUL 1996

Ref: H/664/96

M. PARKER
& SONS LIMITED

BUILDERS & CONTRACTORS

ST. JOHNS RD · SPALDING · LINCS PE11 1JX
FAX. 01775 762171 ☎ 01775 724777

E. SAUNDERS. R.I.B.A. COMPANY ARCHITECT

PROPOSED BUNGALOW, OFFICE, SEED STORE & GLASSHOUSE
WOODS LANE, SURFLEET, SPALDING
FOR
J.A. BOBNEY & SONS
SITE PLAN

SCALES 1/500
DRG. NO.
DATE JULY '96