
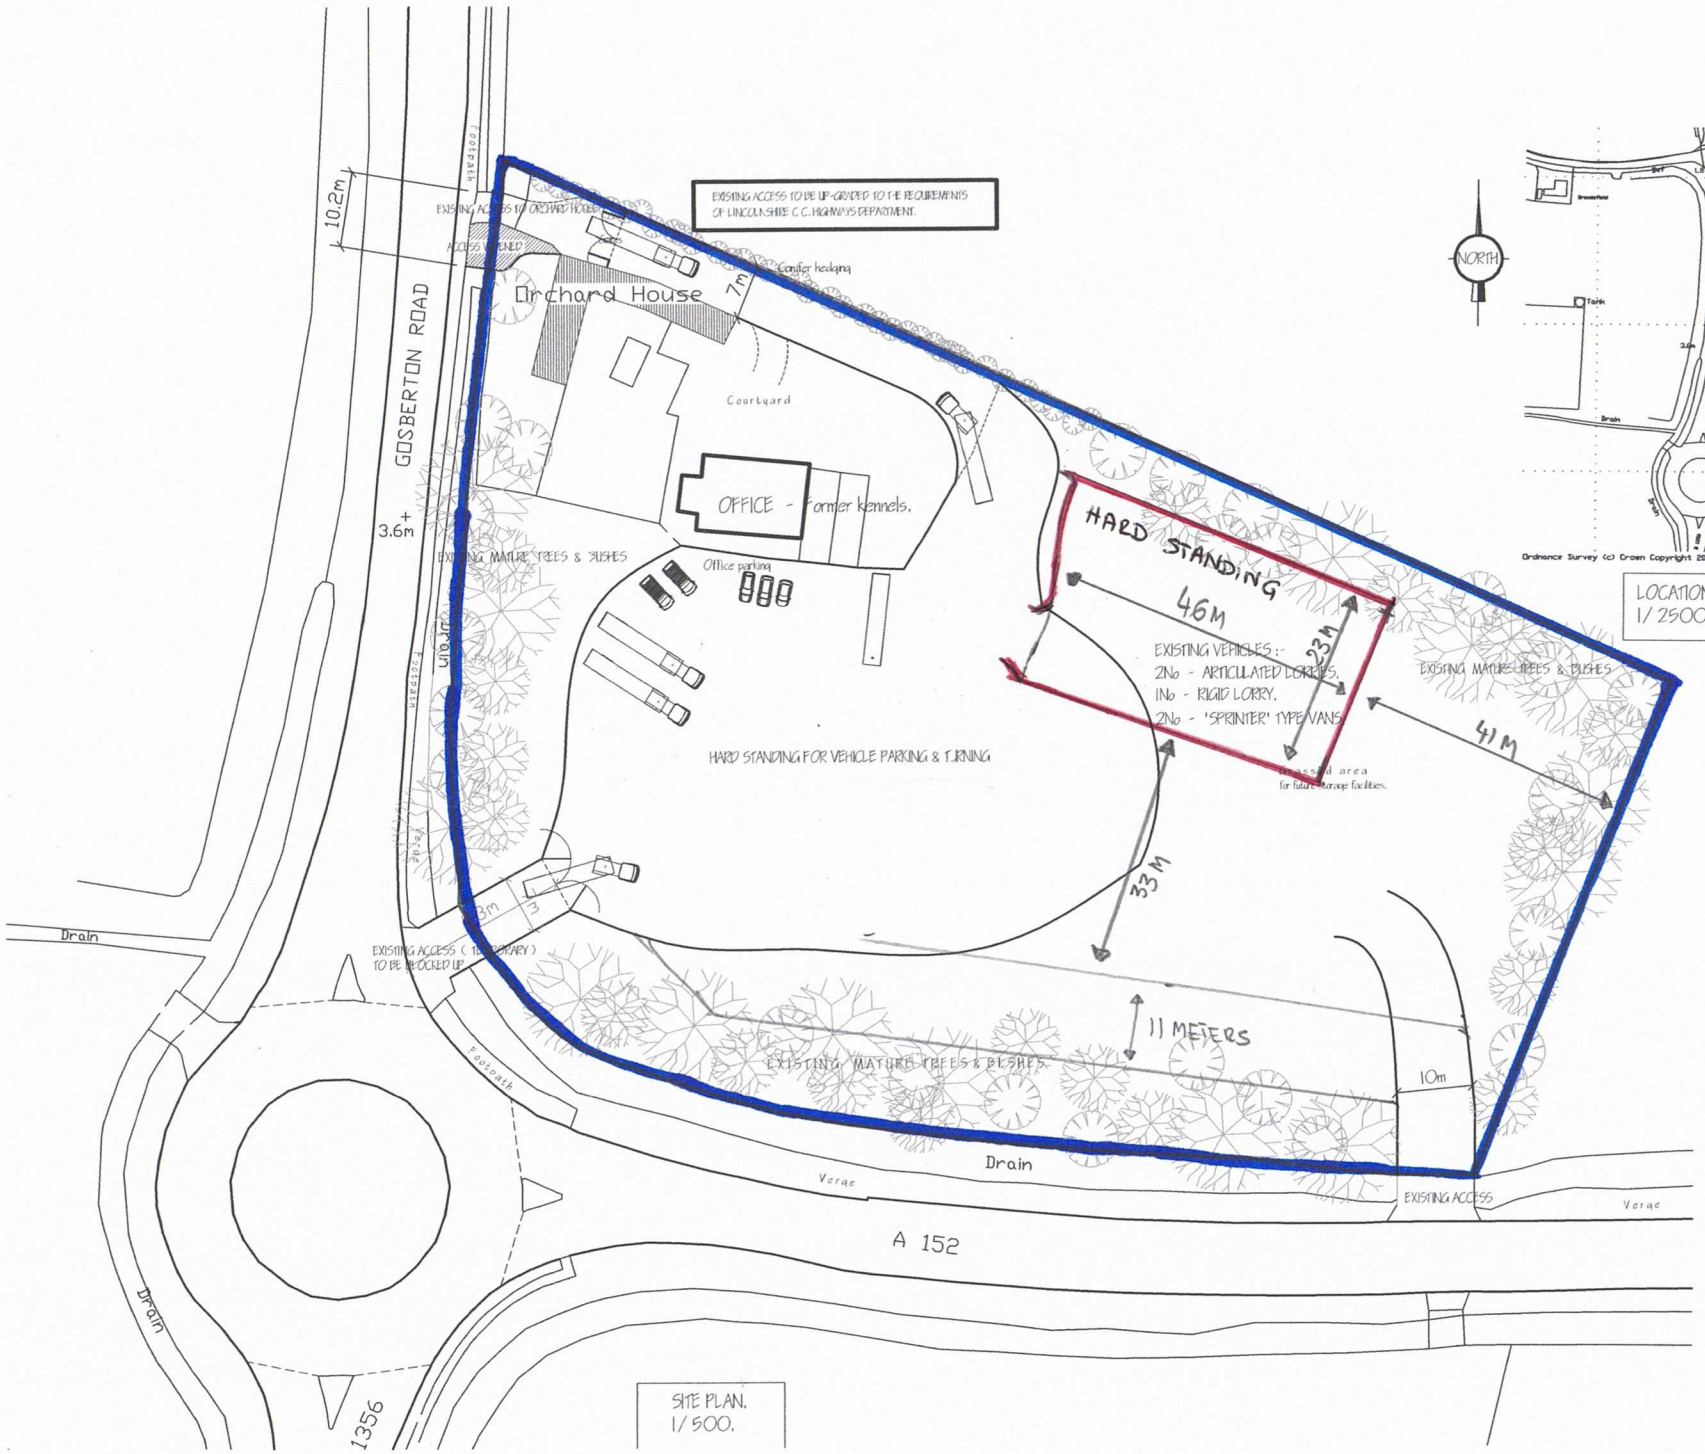


SITE PLAN.
1/500.

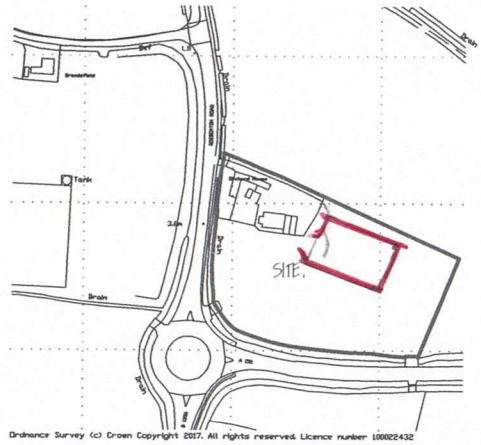

Ordnance Survey (c) Crown Copyright 2017. All rights reserved. Licence number 100022432

LOCATION PLAN.
1/2500.

ref:	revision	date
B.	CONTRACT PARKING APPLICATION.	MAR 18.
A.	CHANGE POSITION OF HARD ACCESS TO REAR - CLIENT.	SEPT 2017.

G. R. MERCHANT
I.ENG AMICE FRWO
ARCHITECTURAL, STRUCTURAL AND LAND DRAINAGE CONSULTANTS
Unit 4, Wrights Mews
12A Park Road, Holbeach,
Spalding, Lincs. PE12 7EE
Tel: 01406 490600
Fax: 01406 425744
E-Mail: G. R. Merchant @ Merchant. Fsnet. Co. UK

Project
RE-LOCATION OF LIGHT HAULAGE BUSINESS.
ORCHARD HOUSE.
52 GOSBERTON ROAD, SURFLEET.
LINCS. PE11 4BG.

Client
WILL LUNN TRASPORT.

Drawing
LOCATION & SITE LAYOUT PLANS.

Job Ref.	Drawing No.
5193-17.	208.
Date	**Drawn**
NOV' 2017.	HLP/GRM.

Scales
AS INDICATED.

DO NOT SCALE FROM THIS DRAWING

This drawing is copyright and may not be altered, issued, photographed or used for any other purpose other than that for which it is issued. The General Contractor is to check all dimensions on site and report any discrepancies to the Architect. All details shown on this drawing including foundations are based upon typical site conditions related to the area. No responsibility can be accepted for abnormal conditions which may be discovered during construction unless reported to the Architect so that design amendments may be considered. Site soil surveys are recommended in respect of foundations to establish specific site conditions before foundation work is undertaken. This drawing is limited in the amount of information contained and does not purport to contain a full specification of the works. It is solely for the purpose of obtaining Planning / Building Regulations approval. This drawing must not be used as a contract document also. The works will not be supervised or inspected on site by G.R.Merchant or any representative thereof. It is the client or their appointed agents responsibility to control workmanship, substitution of materials, adherance to specifications, variations to contract etc.

All materials to be new unless otherwise stated and all components and materials etc. to be used or fixed in accordance with the manufacturers instructions and relevant codes of practice. Materials shall conform to appropriate British standard specifications or BBA certificate or European equivalent. All workmanship shall be carried out by competent tradesmen and shall be conversant with strict safety in all measures necessary to achieve compliance with Health and Safety legislation for building sites and Work places. The Employer / Client is advised that should the works need to comply with the Construction Design and Management Regulations an Employers Planning Supervisor will be required. The works shall comprise of all that is shown on the drawing and details. Work that may not specifically shown but may be reasonably inferred as necessary to carry out the works shall be deemed to be included.