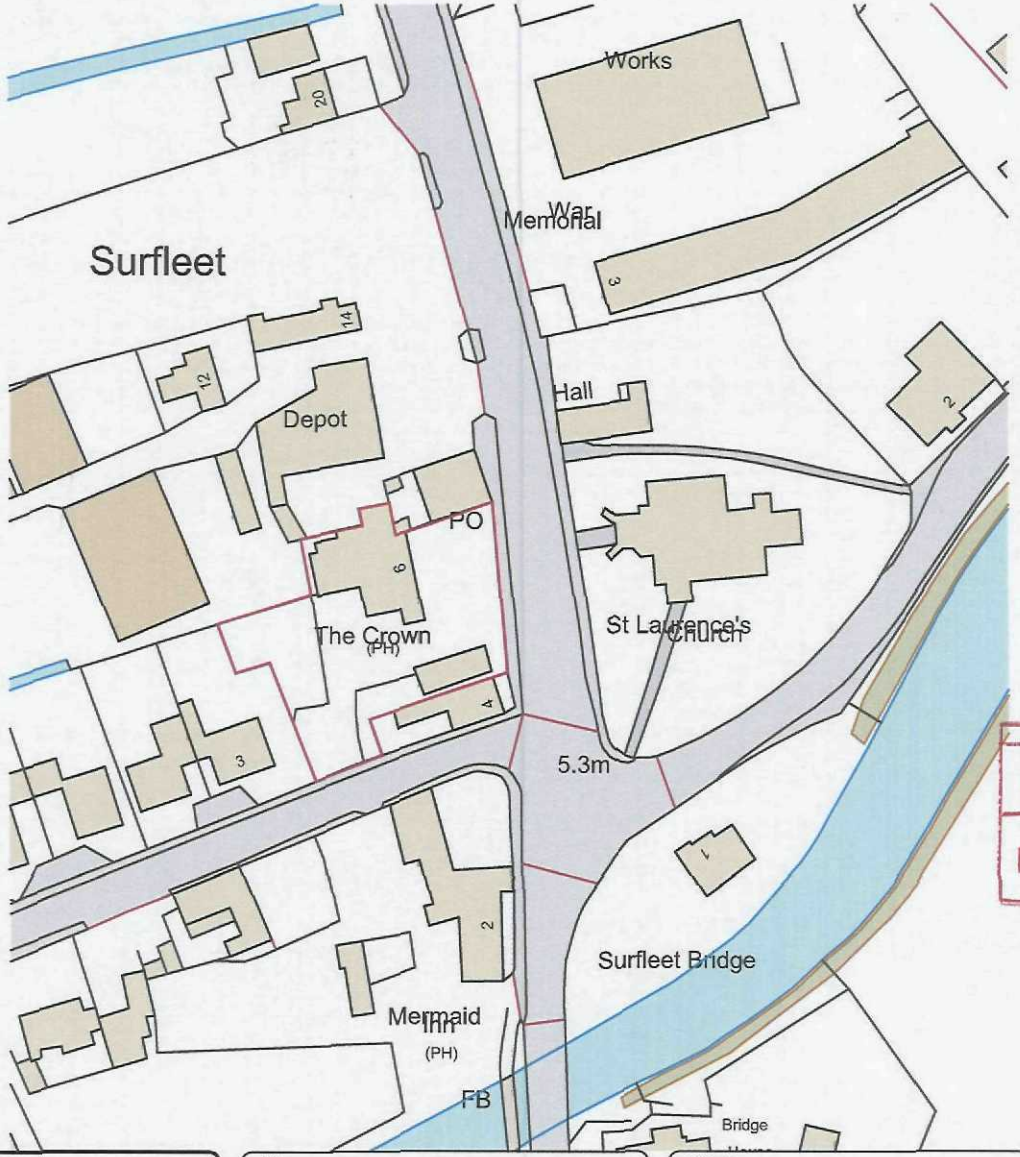


SHDC
Planning & Development
16 SEP 2010
Ref: 0712-10

AMENDED PLAN
Ref. A1

Site Location Plan

Scale 1:1250

rev "A" - 15.09.10 - Building moved away from Boundary to allow for a maintenanace strip

remway Design Ltd
2nd Floor - 5B Sheepmarket
Spalding
PE11 1BH
Tel: 01775 768 921
e-mail: enquiries@remwaydesign.co.uk

Site :
The Crown Inn,
6 Gosberton Road
Surfleet

Client :
Mrs Z Foster

Date : *****

Scale : as noted

Drawing No:
1933 - 01A



Site Block Plan

Scale 1:250

AMENDED PLAN

Ref. A1

SHDC
Planning & Development
16 SEP 2010
Ref: 0712-10

N

rev "A" - 15.09.10 - Building moved away from Boundary to allow for a maintenanace strip

remway Design Ltd
2nd Floor - 5B Sheepmarket
Spalding
PE11 1BH
Tel: 01775 768 921
e-mail: enquiries@remwaydesign.co.uk

Site :
The Crown Inn,
6 Gosberton Road
Surfleet

Client :
Mrs Z Foster

Date : *****

Scale : as noted

Drawing No:
1933 - 02A

Contractor to check all Dimensions on site prior to ordering materials / commencing work.Do Not Scale from this Drawing - If in doubt then please ask




2 Front Elevation
1 : 100


3 Side 2 Elevation
1 : 100

4 Rear Elevation
1 : 100


5 Side Elevation
1 : 100

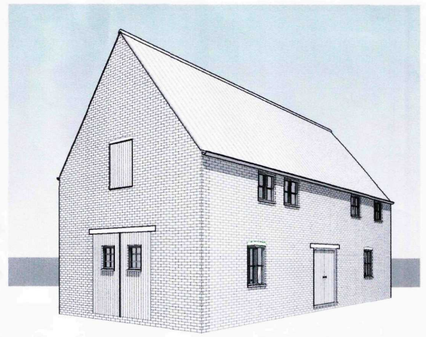

7 3D View Front

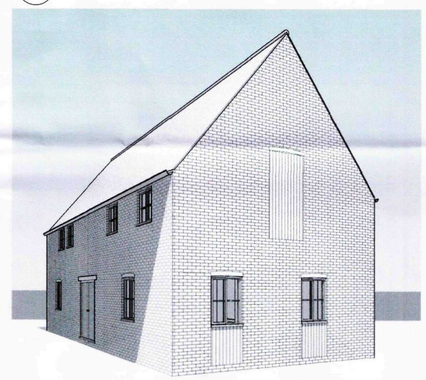


8 3D View Rear

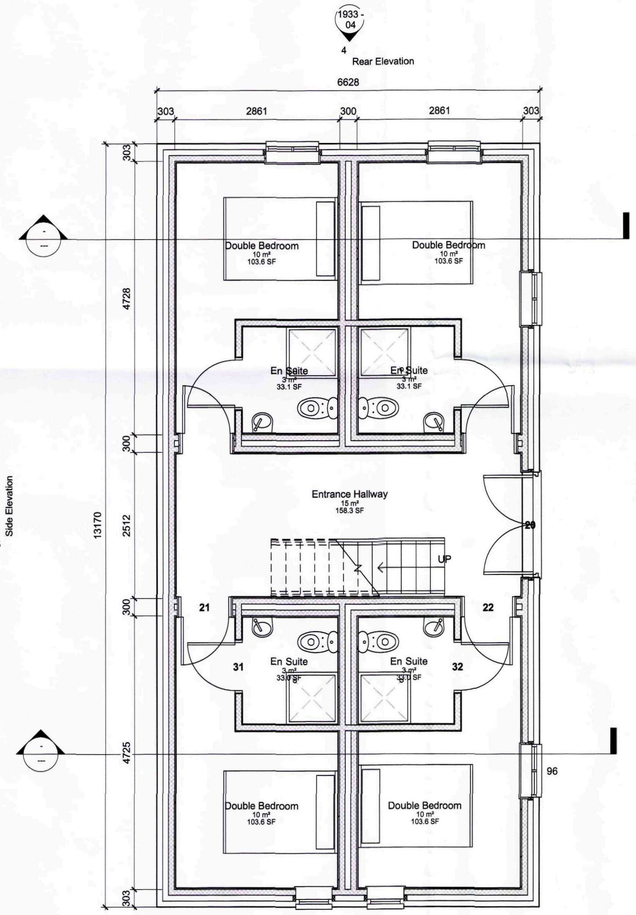

1 Grd Floor
1 : 50

Front Elevation
2
1933 - 04

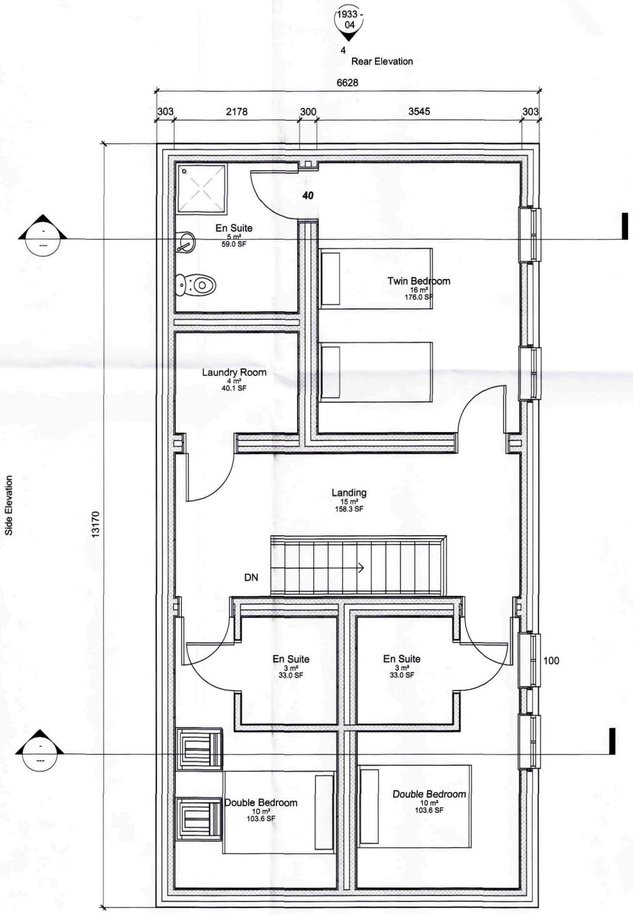

6 1st Fl
1 : 50

Front Elevation
2
1933 - 04

GENERAL CONDITIONS
Contractors are responsible for checking all dimensions on site when work commences and before ordering any materials.Any discrepancies should be brought to the attention of the Client for remedial action before commencing further.
All materials not specified to be of a standard suitable for the work proposed and be fit for purpose.All work to be in accordance with good building practise and all necessary BS codes for Workmanship on Building Sites.

"A" - 15.09.10 - Amended to suit SHDC's comments

Revisions

Client:
Mrs Z Foster

Site:
Barn Conversion into Bed & Breakfast Facility at The Crown Inn, Surfleet

Drg Title:
Proposed Plans

SHDC
Planning & Development
16 SEP 2010
Ref: 0712-10

AMENDED PLAN
Ref. A1

remway Design Ltd
2nd Floor - 5B Sheepmarket
Spalding
PE11 1BH
Tel : 01775 768 921
e-mail: enquiries@remwaydesign.co.uk

Drg Size	Drawing Number	Revision:
a1	1933 - 04	A

Due to areas of the structure being covered, unexposed or otherwise inaccessible the notes / specifications of existing materials are subject to confirmation of site when it is feasible to expose the relevant areas of construction.